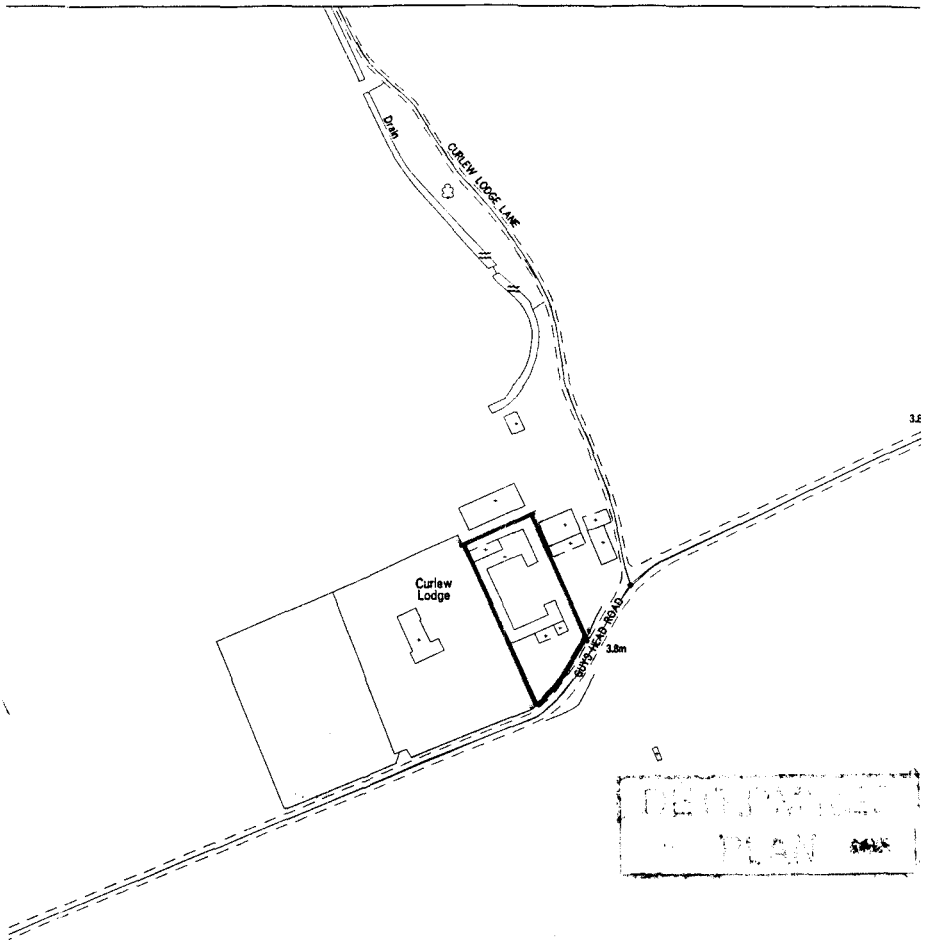


1320/94.

SOUTH HOLLAND DISTRICT COUNCIL

Council Offices
Priory Road
Spalding
Lincolnshire
PE11 2XE


Tel 01775 761161

This copy has been produced specifically for Planning and Building Control purposes only. No further copies may be made

N

Reproduced from the Ordnance Survey mapping with the permission of the Controller of Her Majesty's Stationery Office (c) Crown Copyright, Unauthorised reproduction infringes Crown copyright and may lead to prosecution or civil proceedings

OS Licence No LA079413

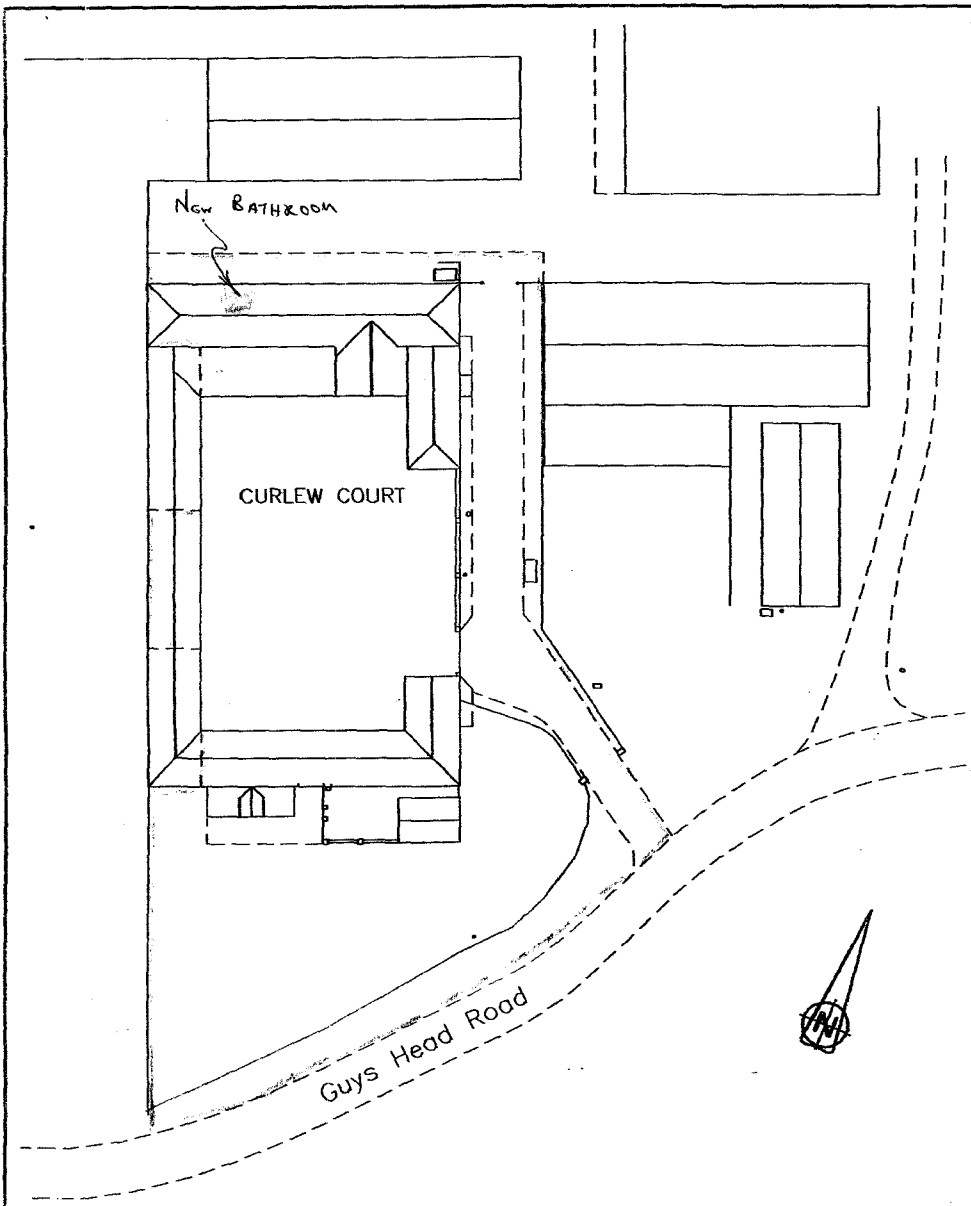

Drawing No. BLOCK PLAN	Drawn S.A.K.	
	Scale 1 : 500	
	Date 02-04-01	
TITLE CURLEW COURT – New BATHROOM		

RH & RW CLUTTON

The Estate Office
Sutton Bridge, Spalding, PE12 9QS
Telephone: 01406 351284 Mobile: 0836 675966
Email: skenny3051@aol.com