


Windows and doors are placed where existing openings are situated when possible.

All windows are wood.


Roof lights

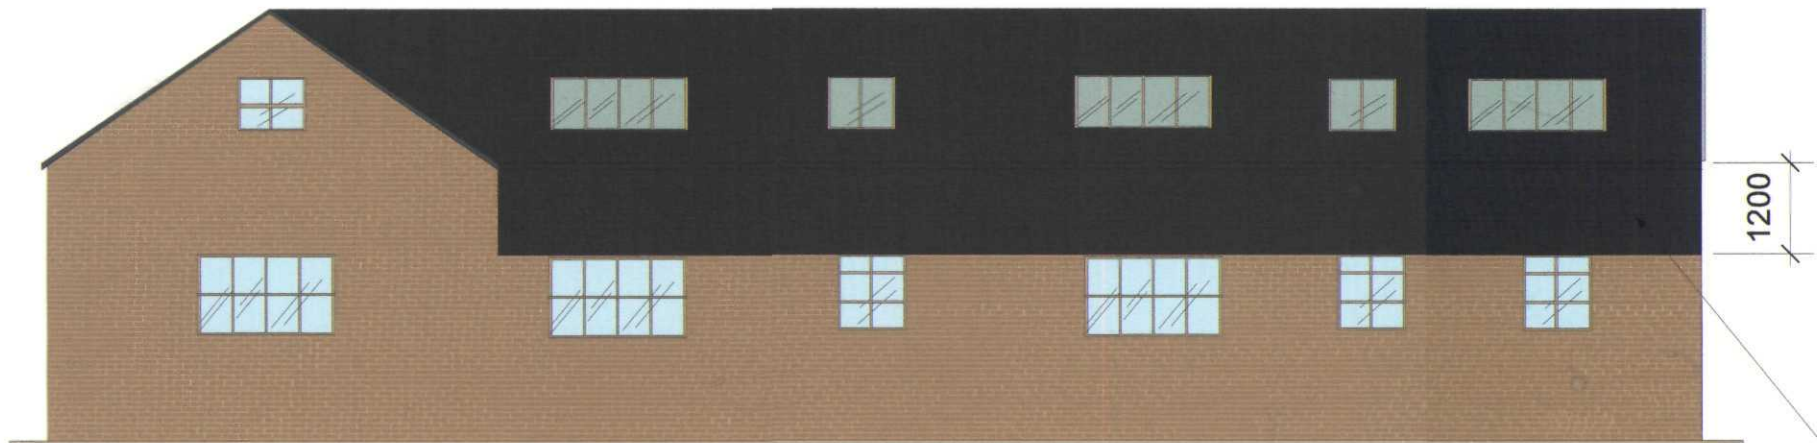

Elevation C

Black/ Dark Grey Timber
to match roof.
This gives the illusion
of a lower buiding height!

DETERMINED
PLAN

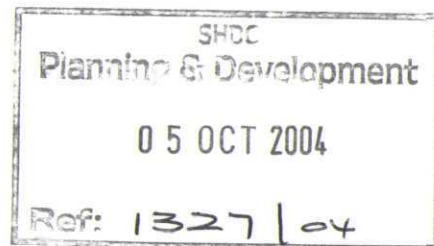

Alan Shaw Dip. Arch.RIBA
International Associate AIA

Hope Cottage
247 Nine Ashes Road,
Nine Ashes,
Blackmore,
Essex.
CM4 0LA.

alanshawriba@aol.com
Tel: 01277 821 743.
Fax: 01277 823 226.

CLIENT:	David Hicks
PROJECT:	Eastbank Farm House, Gamers Lane, Sutton Bridge, Spalding, Lincs. PE12 9YP
TITLE:	Elevation C
DRAWING NO:	091/DS
DATE:	13-07-04
SCALE:	1:100