


Windows and doors are placed where existing openings are situated when possible.

All windows are wood.

SHDC
Planning & Development
05 OCT 2004
Ref: 1327104

Roof lights

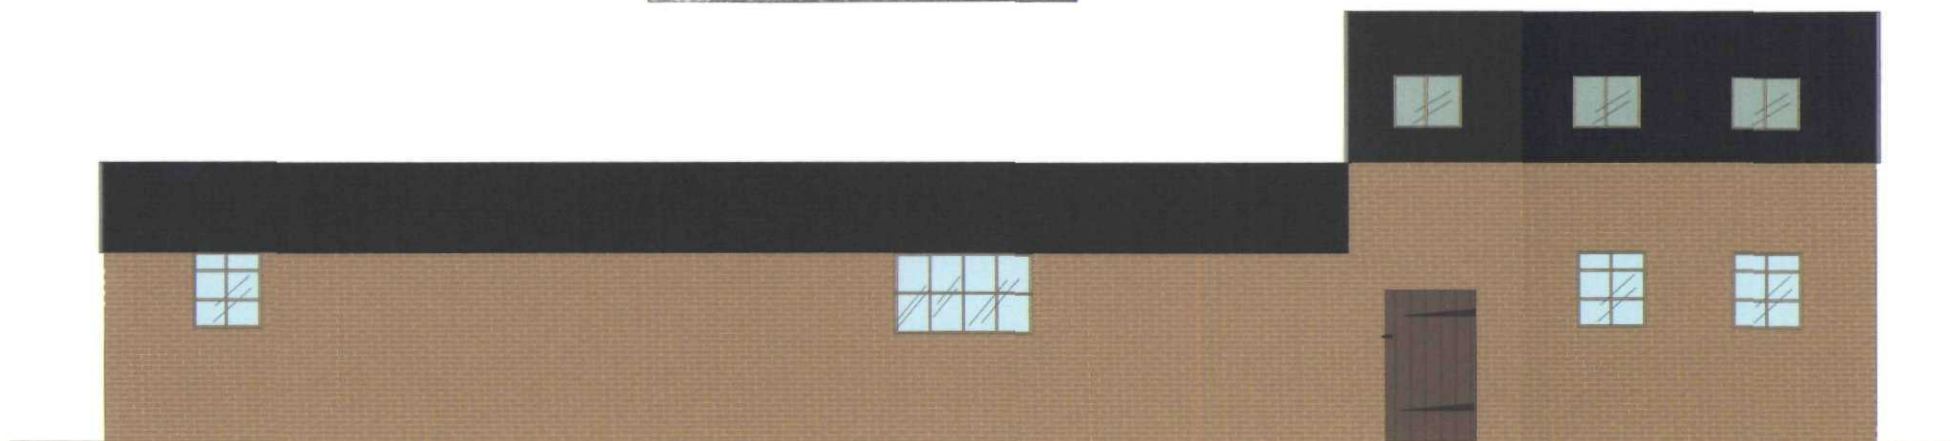

DETERMINED
PLAN

Elevation D



Alan Shaw Dip. Arch.RIBA
International Associate AIA

Hope Cottage
247 Nine Ashes Road,
Nine Ashes,
Blackmore,
Essex.
CM4 0LA.

alanshawriba@aol.com
Tel: 01277 821 743.
Fax: 01277 823 226.

CLIENT: David Hicks

PROJECT:

Eastbank Farm House, Gamers Lane,
Sutton Bridge, Spalding, Lincs. PE12 9YP

TITLE: Elevation D

DRAWING NO: 091/DS

DATE: 13-07-04 SCALE: 1:100