


SHDC
 Planning & Development
 05 OCT 2004
 Ref: 1327/04

DETERMINED
 PLAN

 Roof Light

Private Dwelling 3 Bedrooms
 1st Floor / Property 1
 Shared En-Suite

Bed and Breakfast
 1st Floor new / Property 2

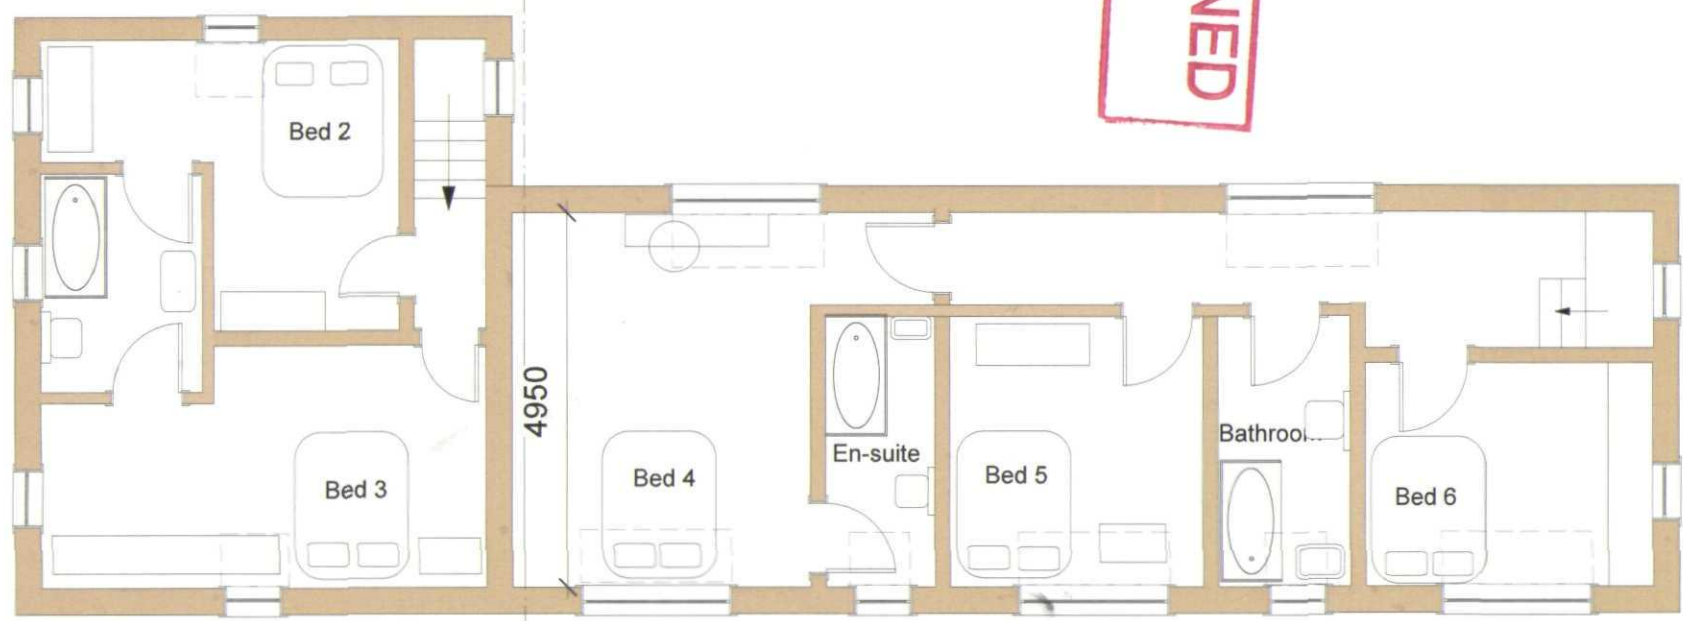

 Alan Shaw
 Registered Architect
 Chartered Architect
 Architecture
 Interior Design
 Project Management
 Contract Administration
 High College, Moorland Road
 West Yorkshire, LS10 5BA
 01277 821743

David Hicks
 Job Ref: 091/DS
 Proposal 5 1st Floor.
 Scale 1:100
 02-06-04