


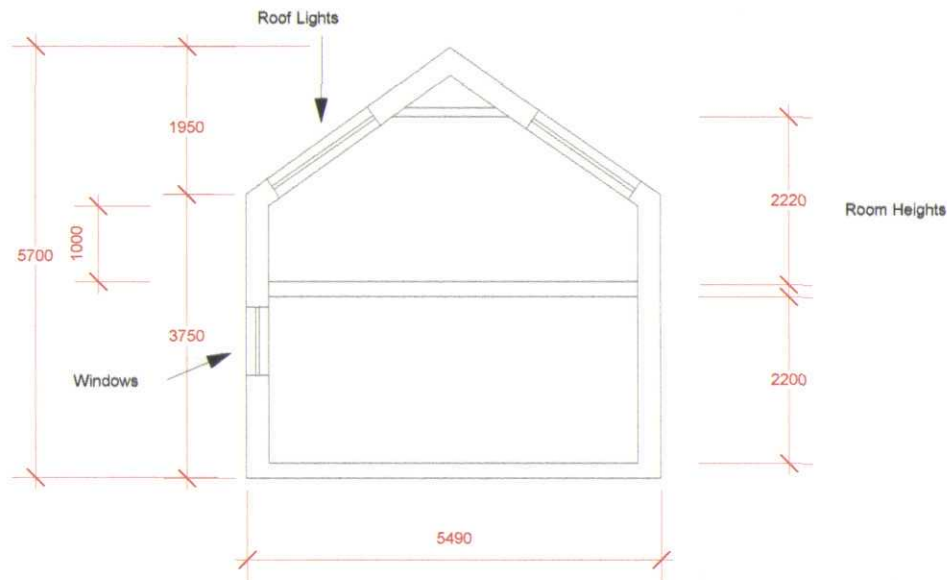

**DETERMINED
PLAN**

SHDC
Planning & Development
05 OCT 2004
Ref: 1327/04



Alan Shaw Dip. Arch. RIBA
International Associate AIA

Hope Cottage
247 Nine Ashes Road,
Nine Ashes,
Blackmore,
Essex.
CM4 0LA.

alanshawriba@aol.com

Tel: 01277 821 743.
Fax: 01277 823 226.

CLIENT: David Hicks

PROJECT:

Eastbank Farm house, Gamers Lane,
Sutton Bridge, Spalding, Lincs. PE12 9YP

TITLE: Section A

DRAWING NO: 091

DATE: 02-07-04 SCALE: 1:100