

**South Holland
District Council
Planning & Development**

Appeal by

Mr D Hicks

 **Appeal Site**

 **Development Boundary**


**Steve Williams
Head of Planning &
Development
Council Offices,
Priory Road, Spalding, Lincs
PE11 2XE**

Scale: 1:2500

**Date: March
2005**

Plan 'A'

North ↑

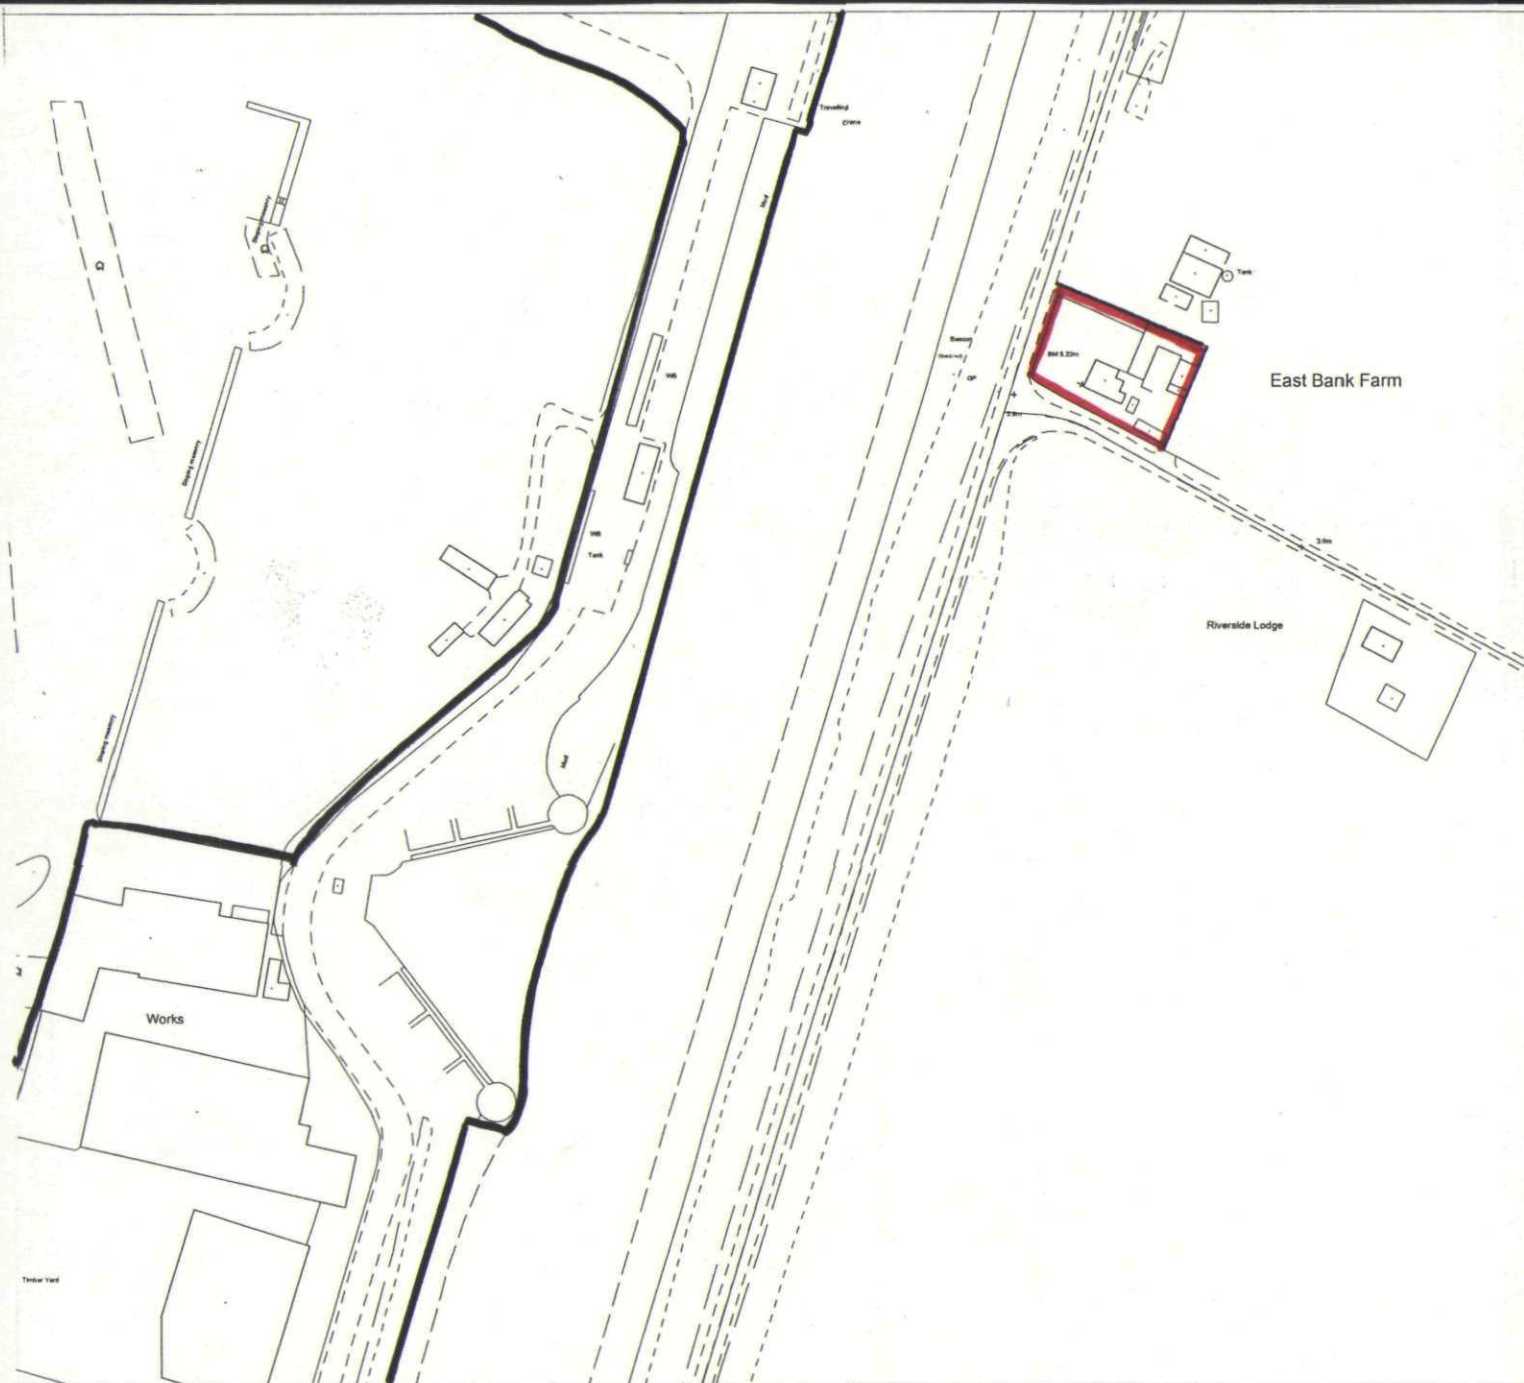

11/03/2005

TF4821NW

1:2500

