


Main House
5m 30cm
Temp Drainage to Sewer
3m 10cm
Septic
Septic
Bed Rm
Fence
1.2 m 30cm
14m 10cm
30m 40cm
- 5 DEC 2002
RE 1330/02.

Not to Scale.

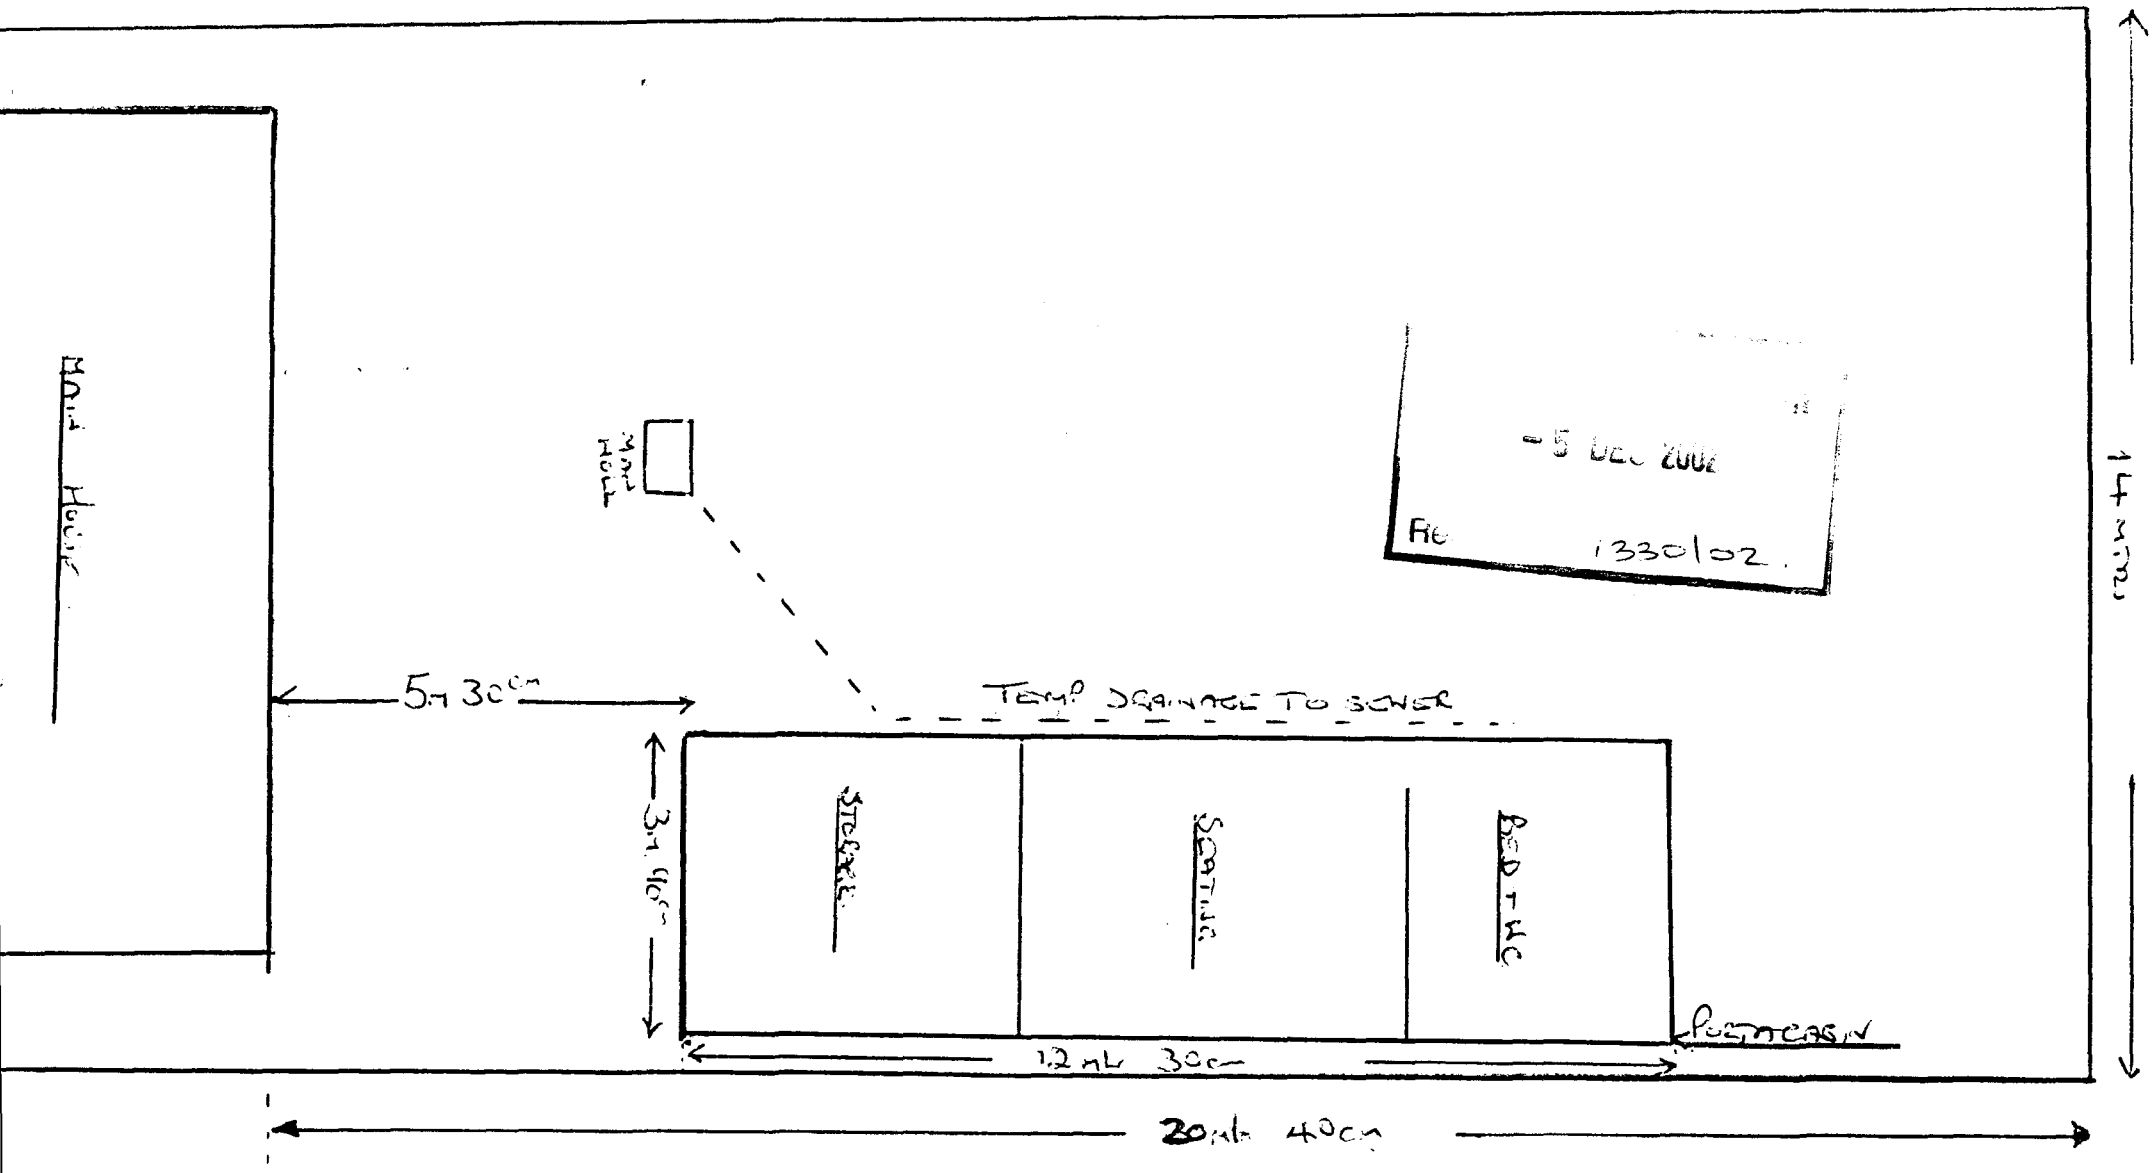


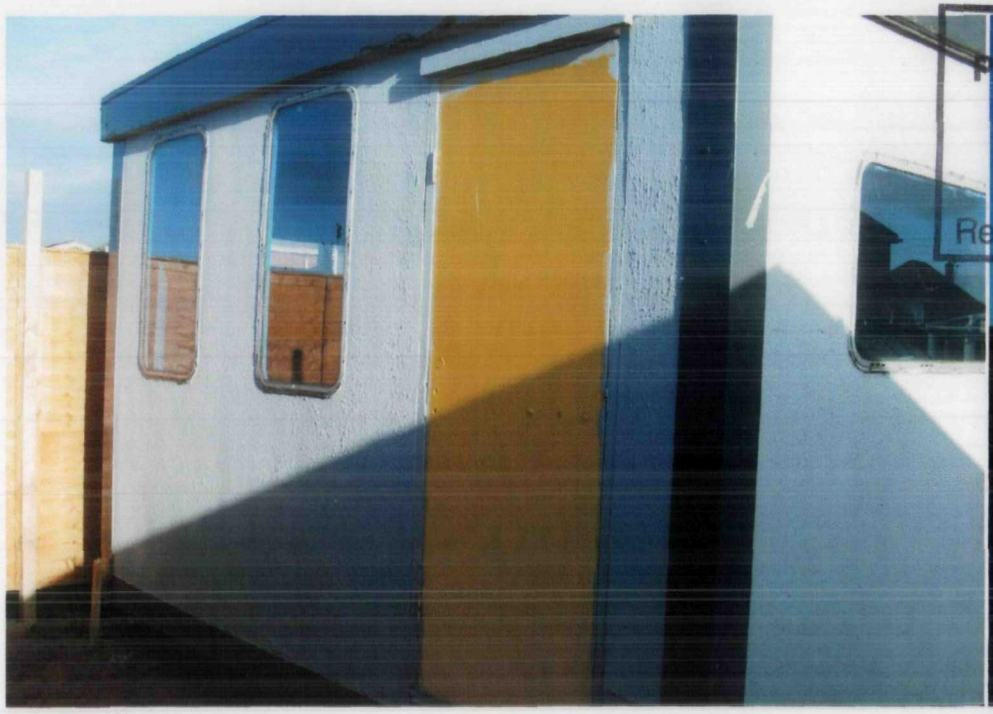


REAR VIEW

FRONT VIEW.

GARDEN VIEW.

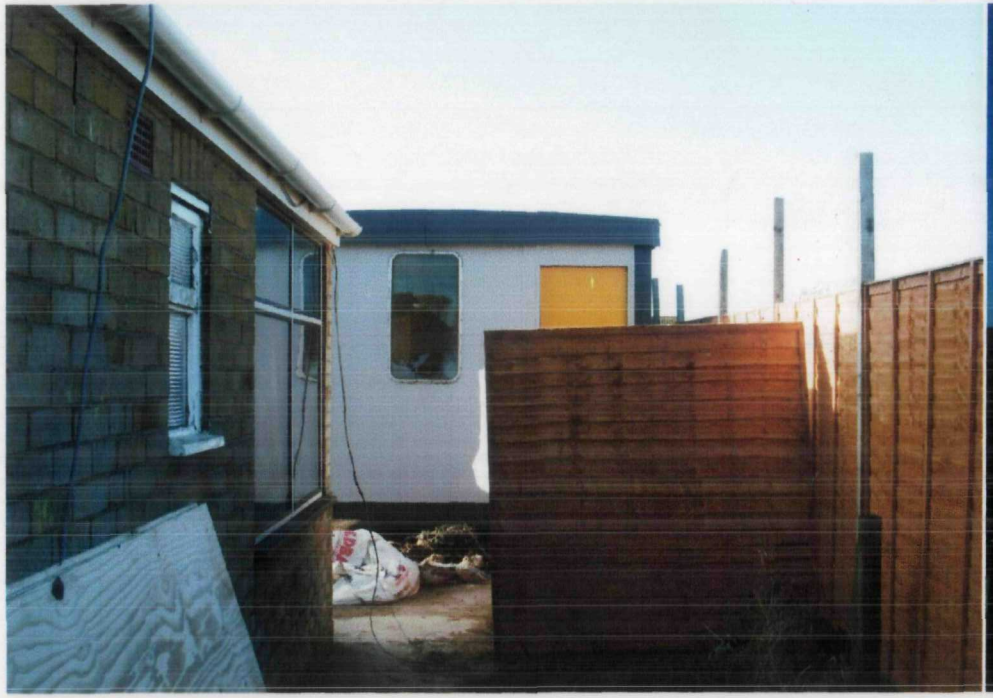

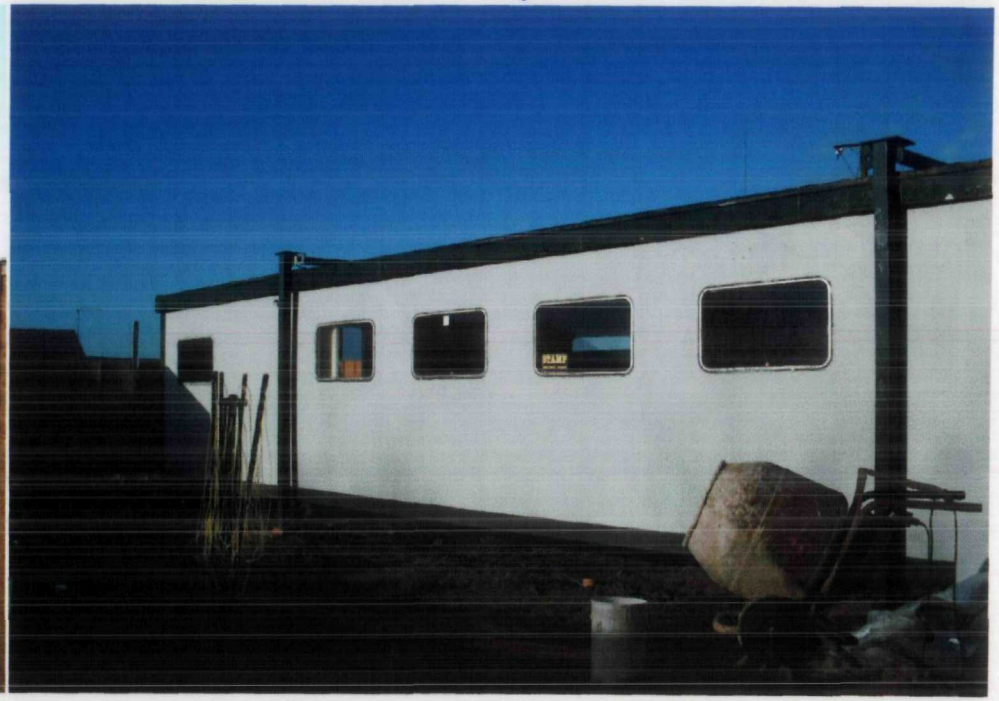



VIEW FROM REAR ↑



VIEW FROM SIDE

SHDC
Planning & Development
- 5 DEC 2002
Ref 1330102

VIEW FROM REAR →









