
SUPERSEDED

AMENDED PLAN

Ref.

SHDC
Planning & Development
2 4 DEC 2004
Ref: 1334/04

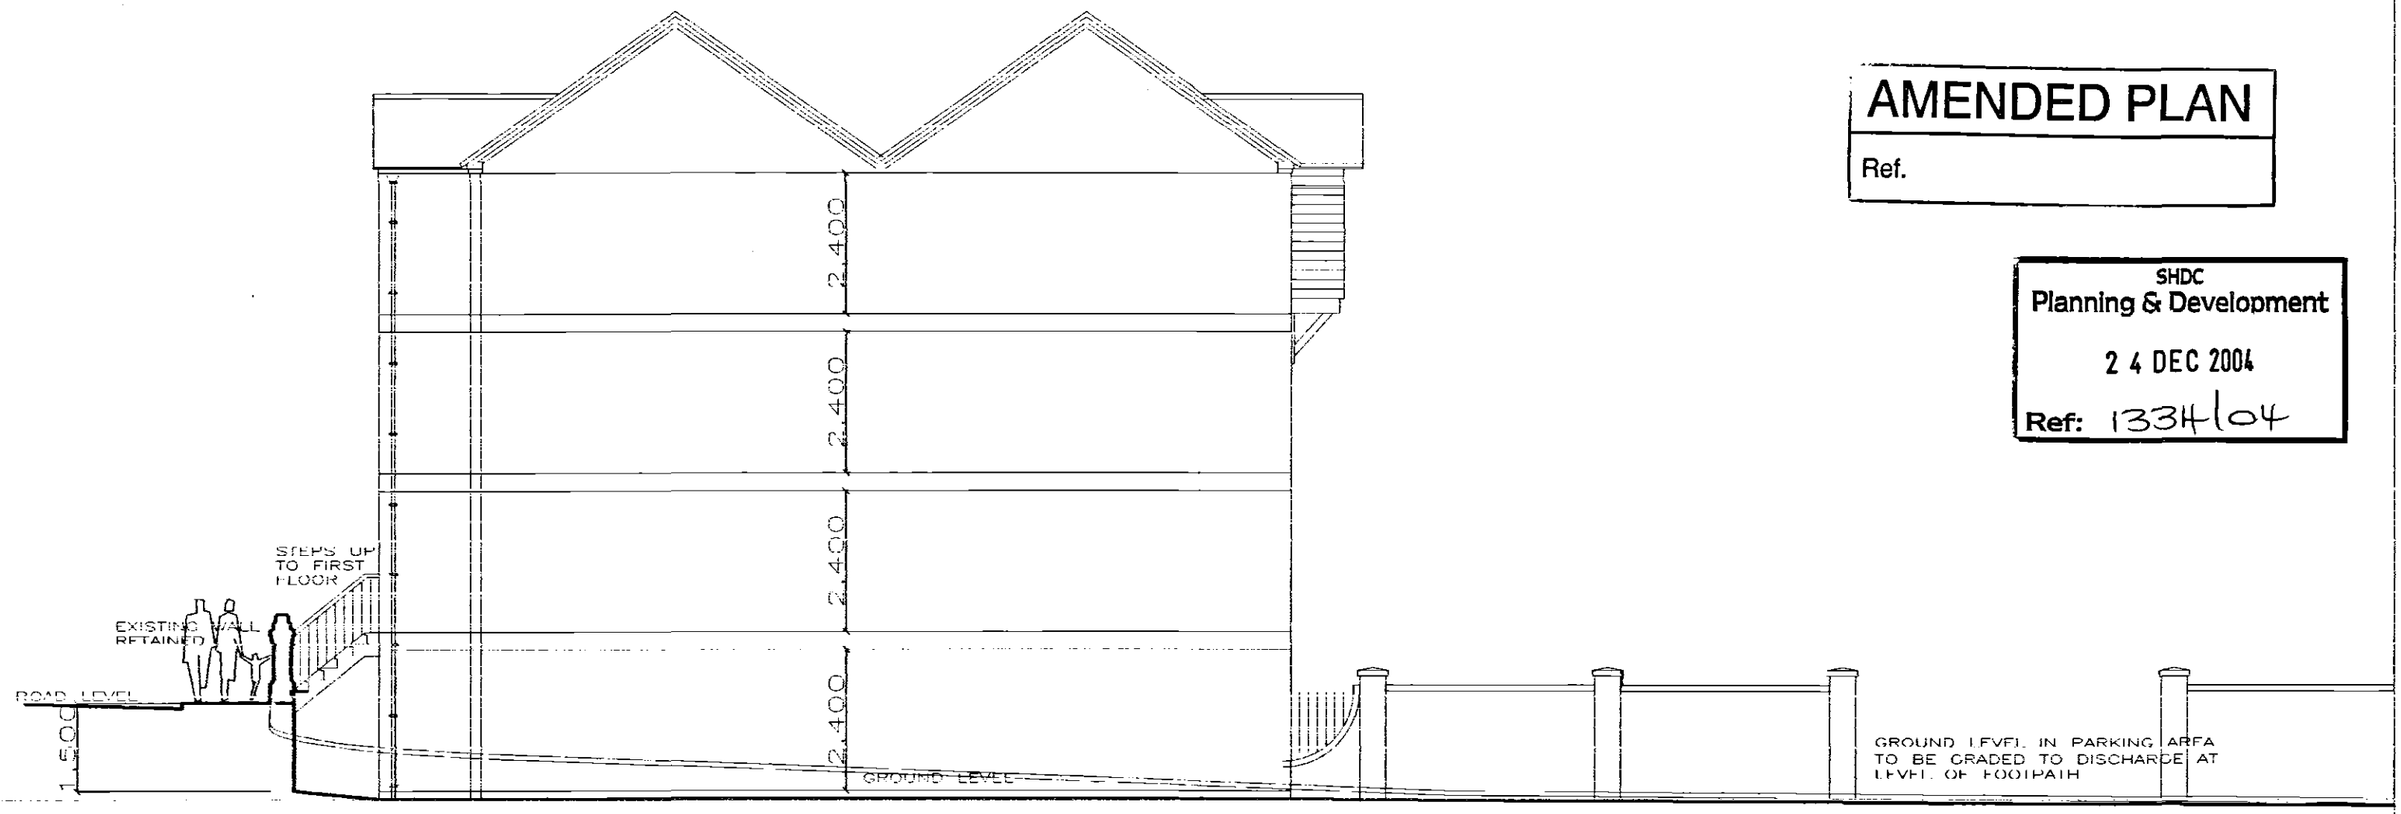

TYPICAL SITE SECTION

File: D:\WORK\777 FLATS REAR OF THE BRIDGE HOTEL.dwg Plotted: 2004-12-23 131024