
SUPERSEDED

AMENDED PLAN
Ref. A2

SHDC
Planning & Development
14 JAN 2005
Ref: 1334/04

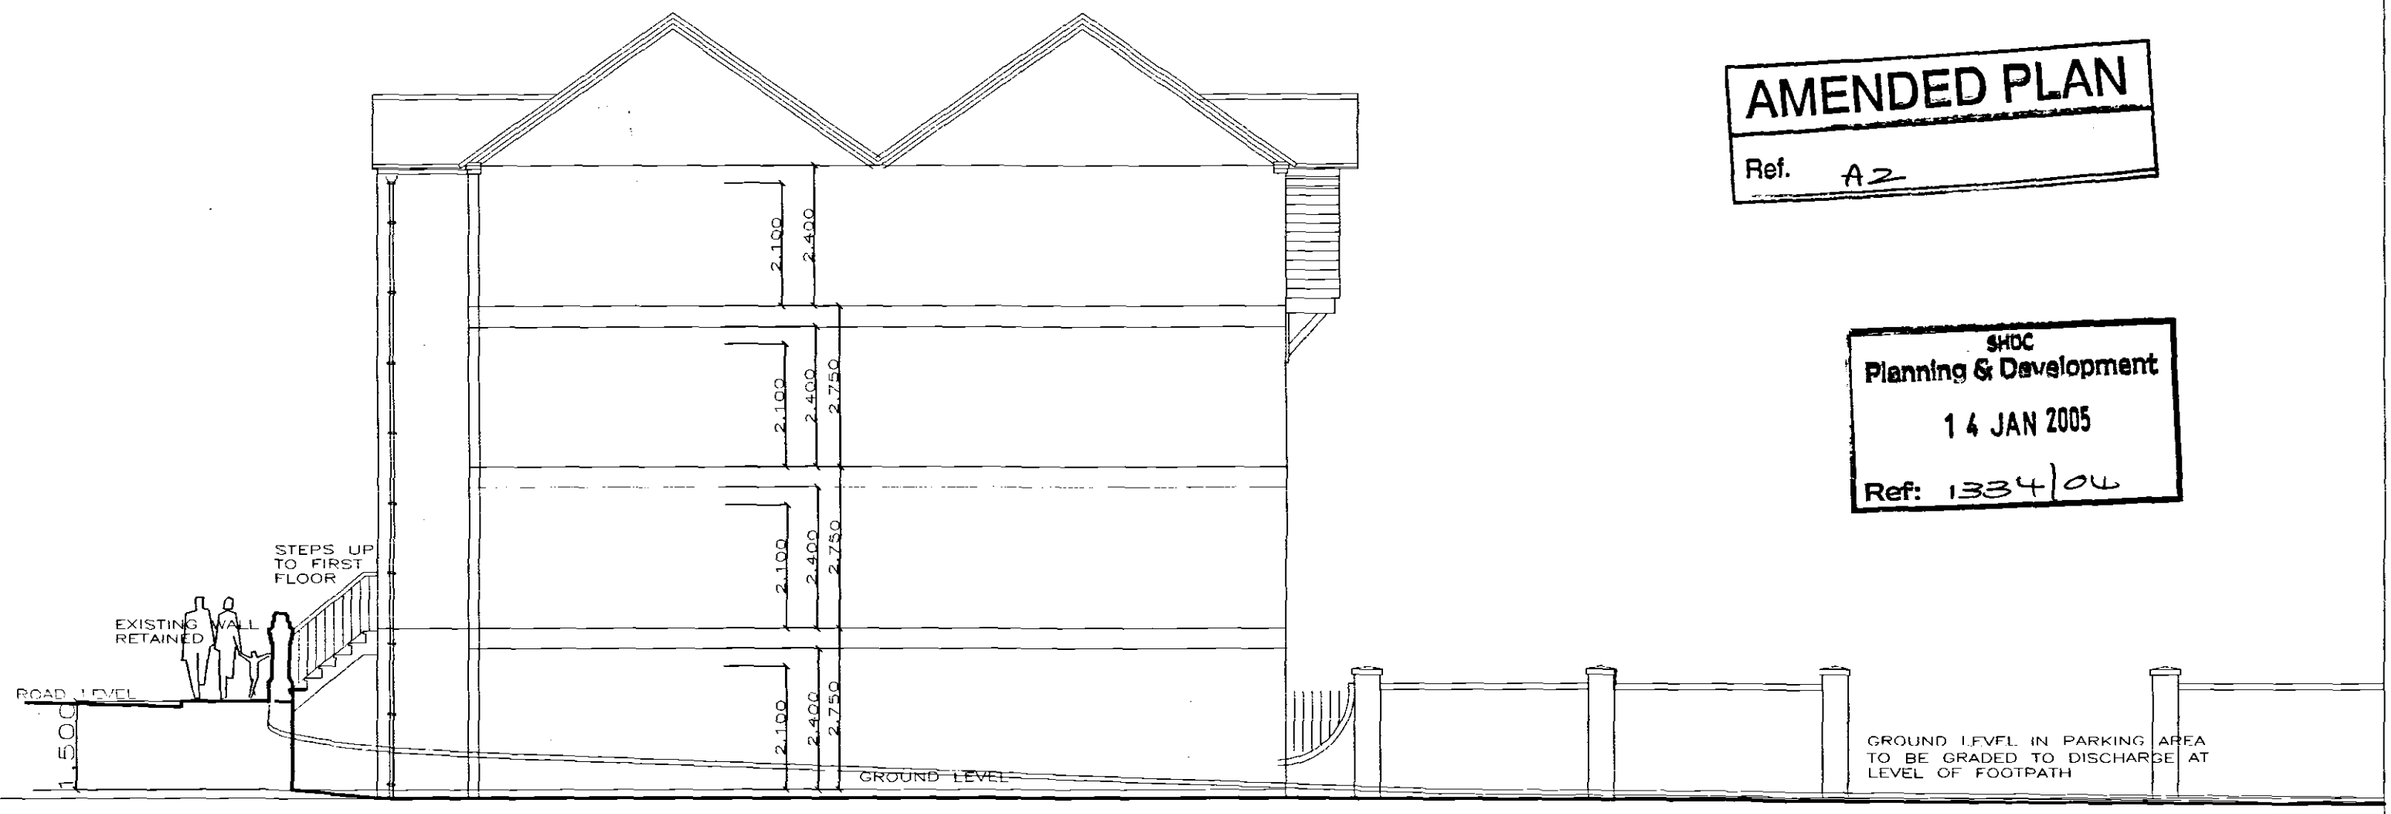

TYPICAL SITE SECTION

file: C:\WORK\777 FLATS REAR OF THE BRIDGE HOTEL.dwg Plotted: 2005-01-13 12:45:20