


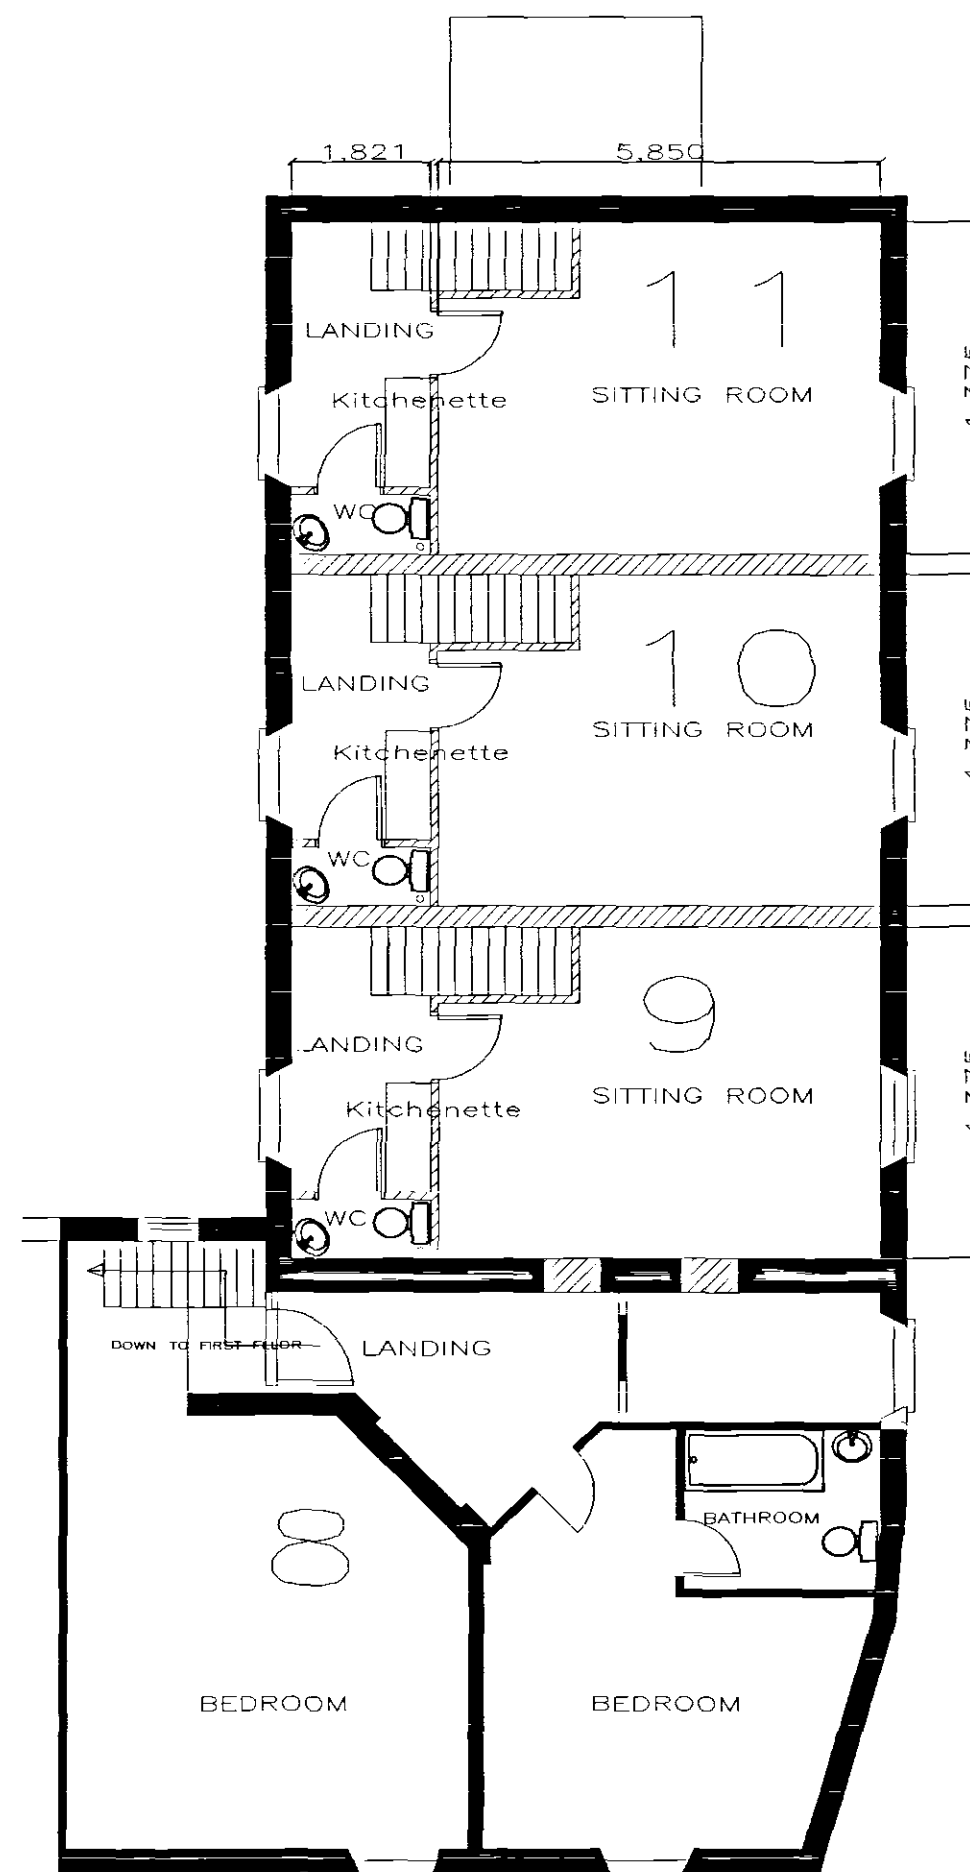

Planning & Development
- 6 OCT 2004
Ref: 1335/04

SUPERSEDED

SECOND FLOOR

THE BRIDGE HOTEL
BRIDGE ROAD
SUTTON BRIDGE
SHEET 4 OF 4
DRAWING/FILE No 777 BH/1A
CLIENT MLA CONSTRUCTION LTD
PROJECT
PROPOSED CHANGE OF USE
OF HOTEL TO FLATS

SCALE 1:100
DATE SEPT 04
DRAWN DB

ISSUED	REVISIONS

ARCHITECTURAL TECHNICIANS
DANBROOKE HOUSE STATION ROAD
WISBECH ST MARY
WISBECH CAMBS. PE13 4RW
Telephone 01945 410421
Facsimile 01945 410400