


David Broker Design Services
Concept 2000 Design
& Development
Ltd

SUPERSEDED

Planning & Development
- 8 OCT 2004
Ref: 1335/04

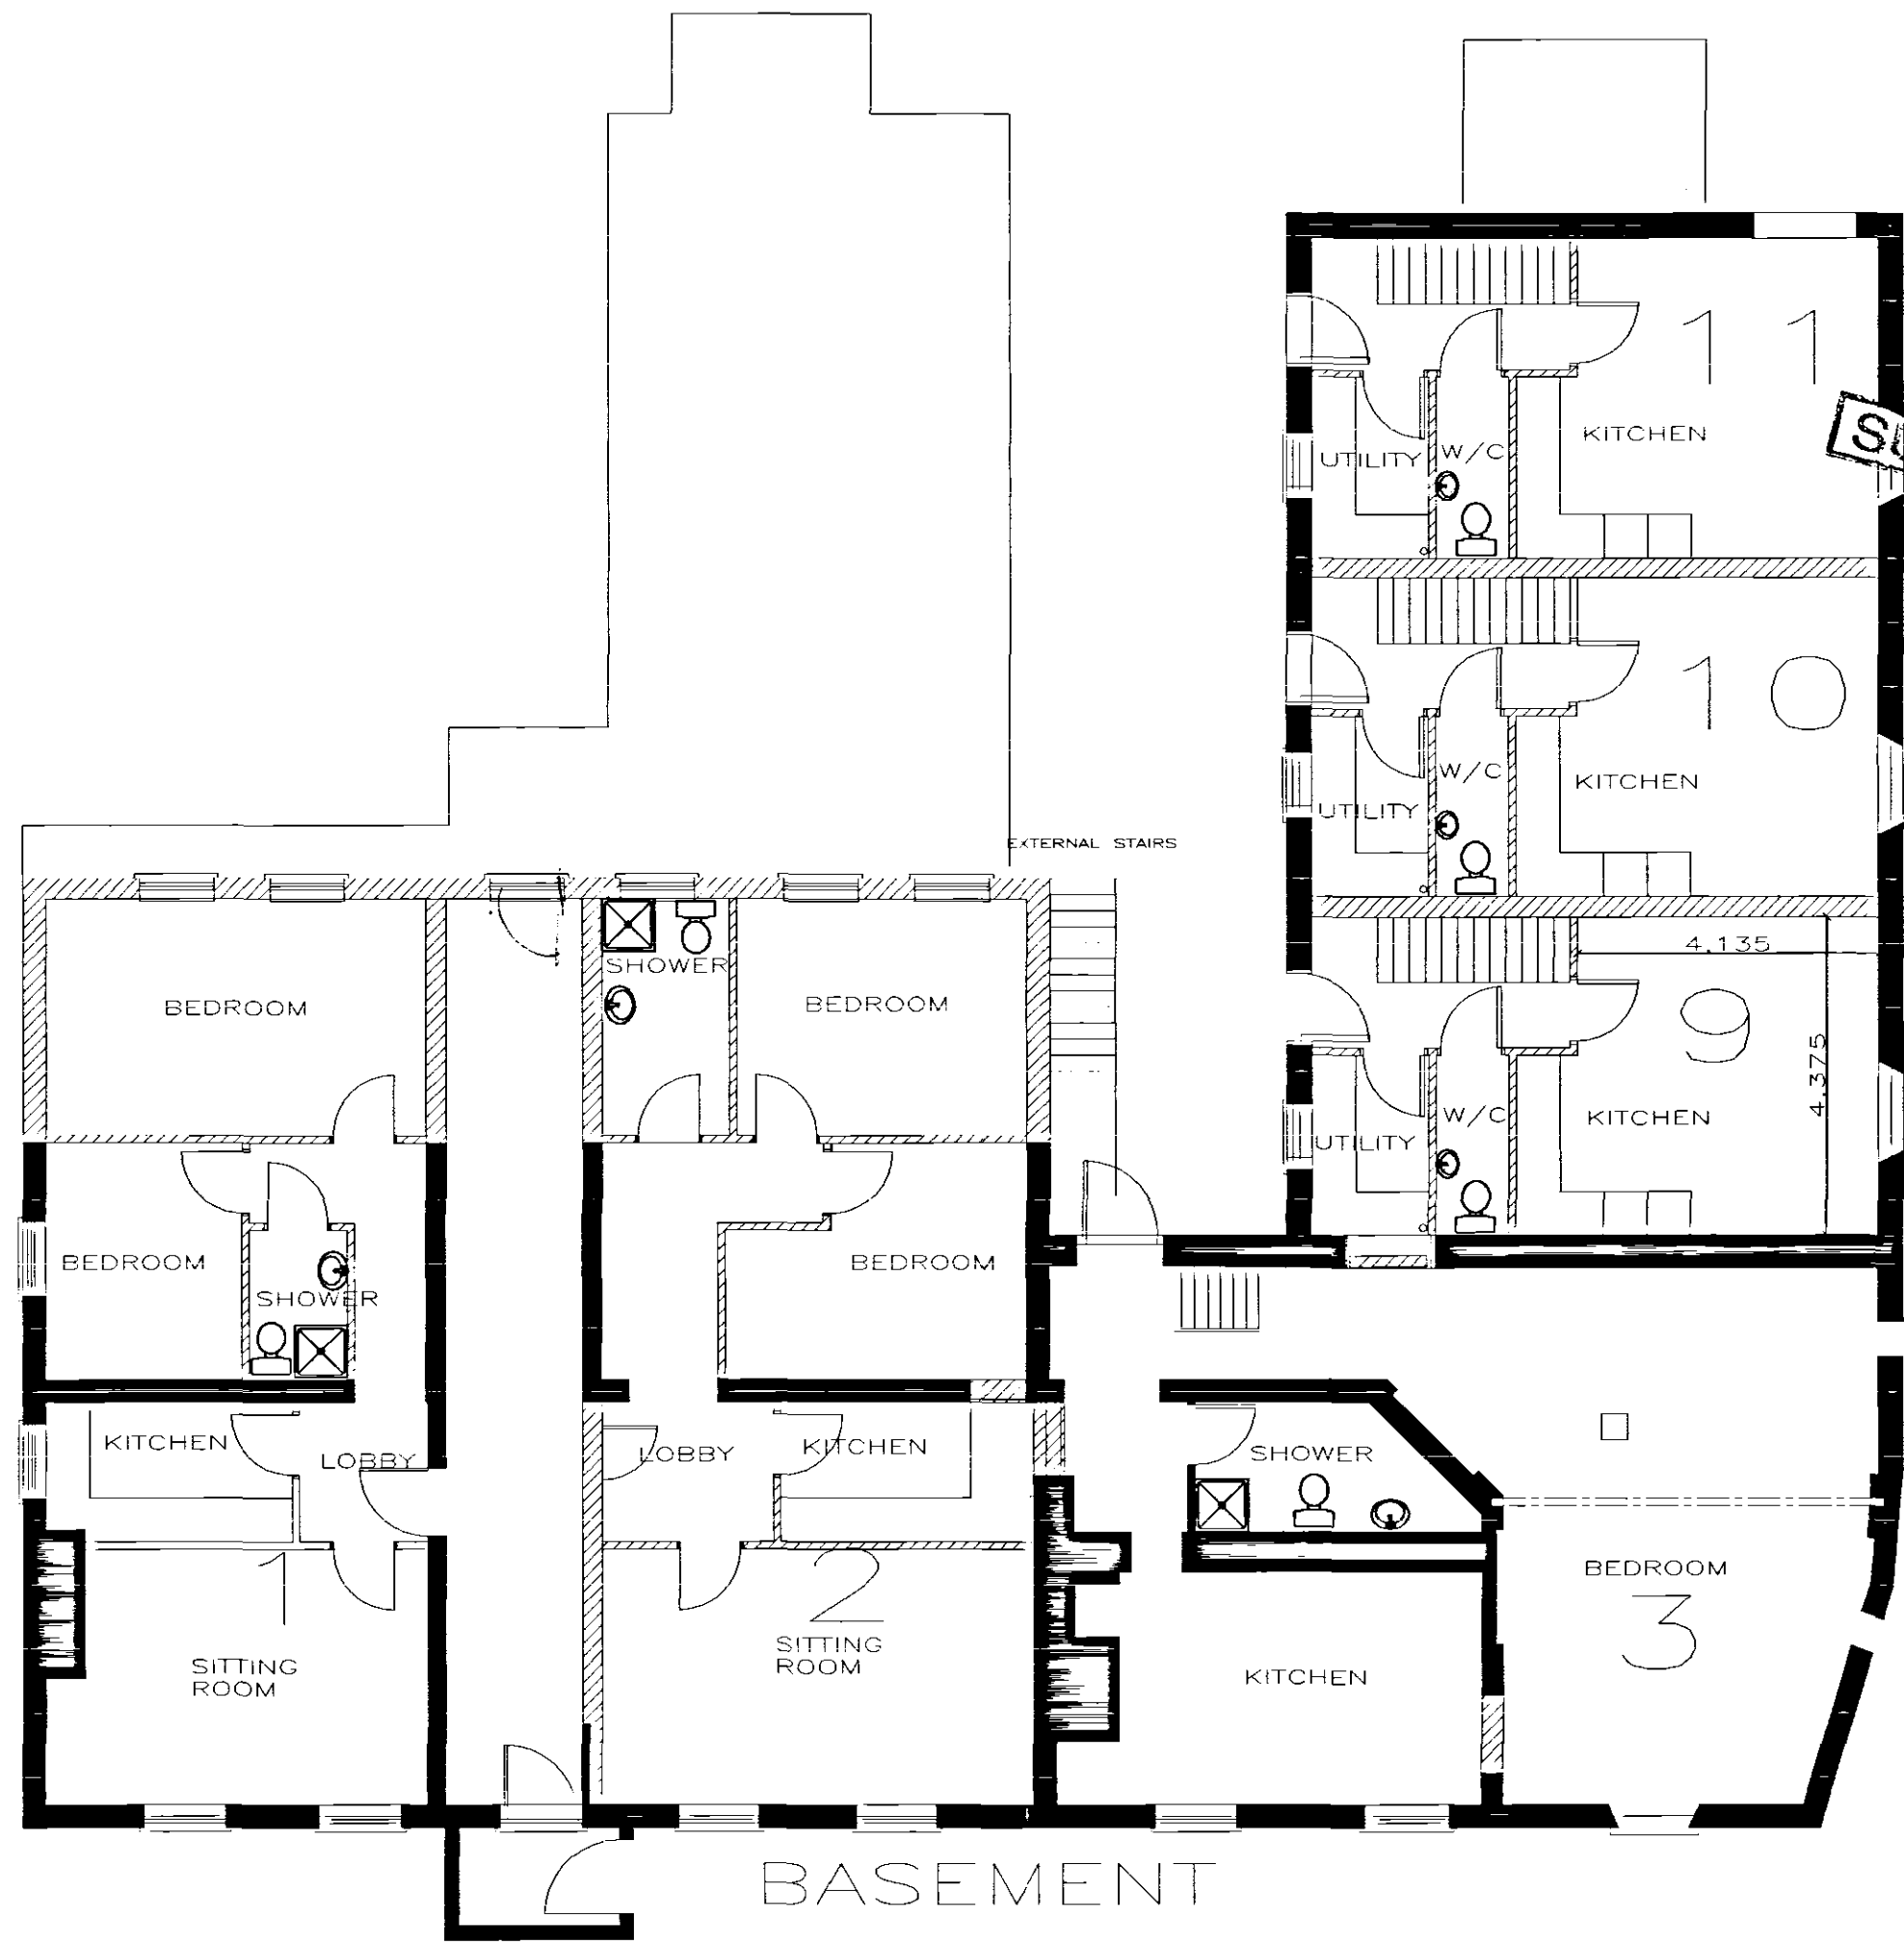

THE BRIDGE HOTEL
BRIDGE ROAD
SUTTON BRIDGE

SHEET 1 OF 4
DRAWING/FILE No 777 BH/1A
CLIENT MLA CONSTRUCTION LTD

PROPOSED CHANGE OF USE
OF HOTEL TO FLATS

SCALE 1:100
DATE SEPT 04
DRAWN DB

Revisions

ARCHITECTURAL TECHNICIANS
DANBROOKE HOUSE STATION ROAD
WISBECH ST MARY
WISBECH CAMBS PE13 4RW
Telephone 01945410421
Facsimile 01945410400