


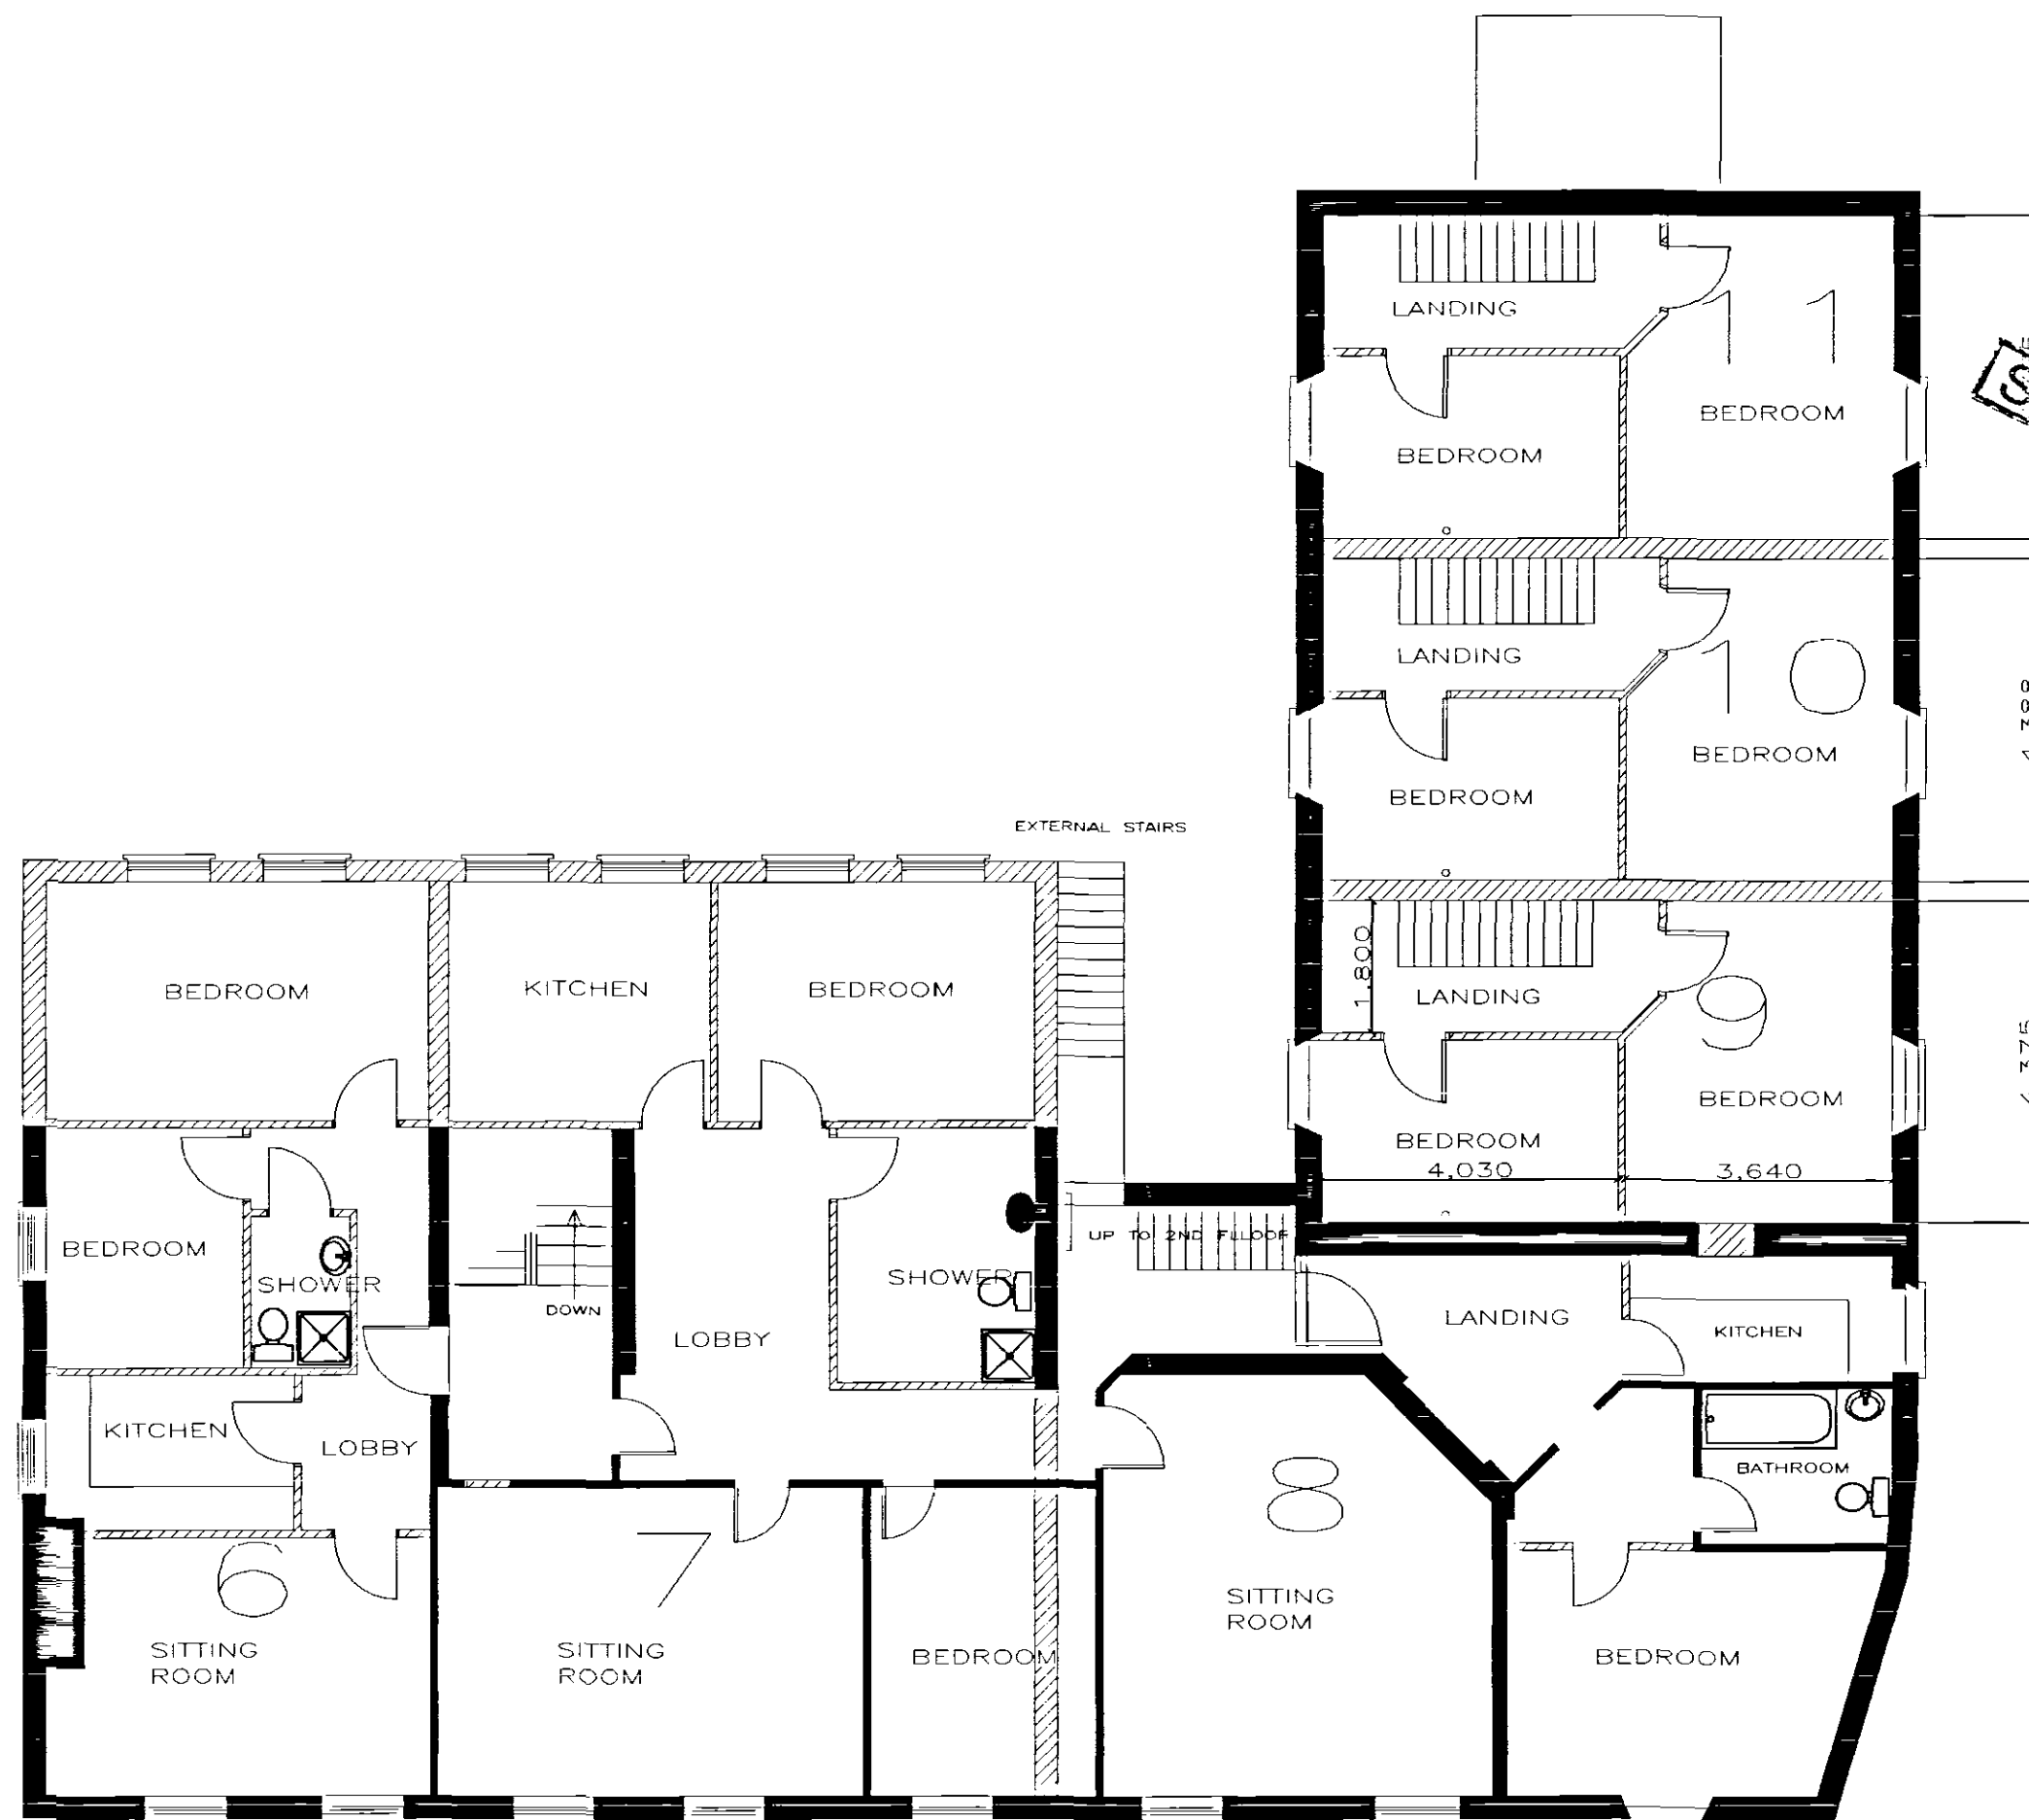

FIRST FLOOR

Planning & Development
 - 6 OCT 2004
 Ref: 1335/04

THE BRIDGE HOTEL
 BRIDGE ROAD
 SUTTON BRIDGE
 SHEET 3 OF 4
 DRAWING/FILE No 777 BH/1A
 CLIENT MLA CONSTRUCTION LTD
 PROPOSED CHANGE OF USE
 OF HOTEL TO FLATS

SCALE 1:100
 DATE SEPT 04
 DRAWN DB

Issued	Revisions

ARCHITECTURAL TECHNICIANS
 DANBROOKE HOUSE STATION ROAD
 WISBECH ST MARY
 WISBECH CAMBS PE13 4RW
 Telephone 01945410421
 Facsimile 01945410400