


David Brooker Planning Services
2000

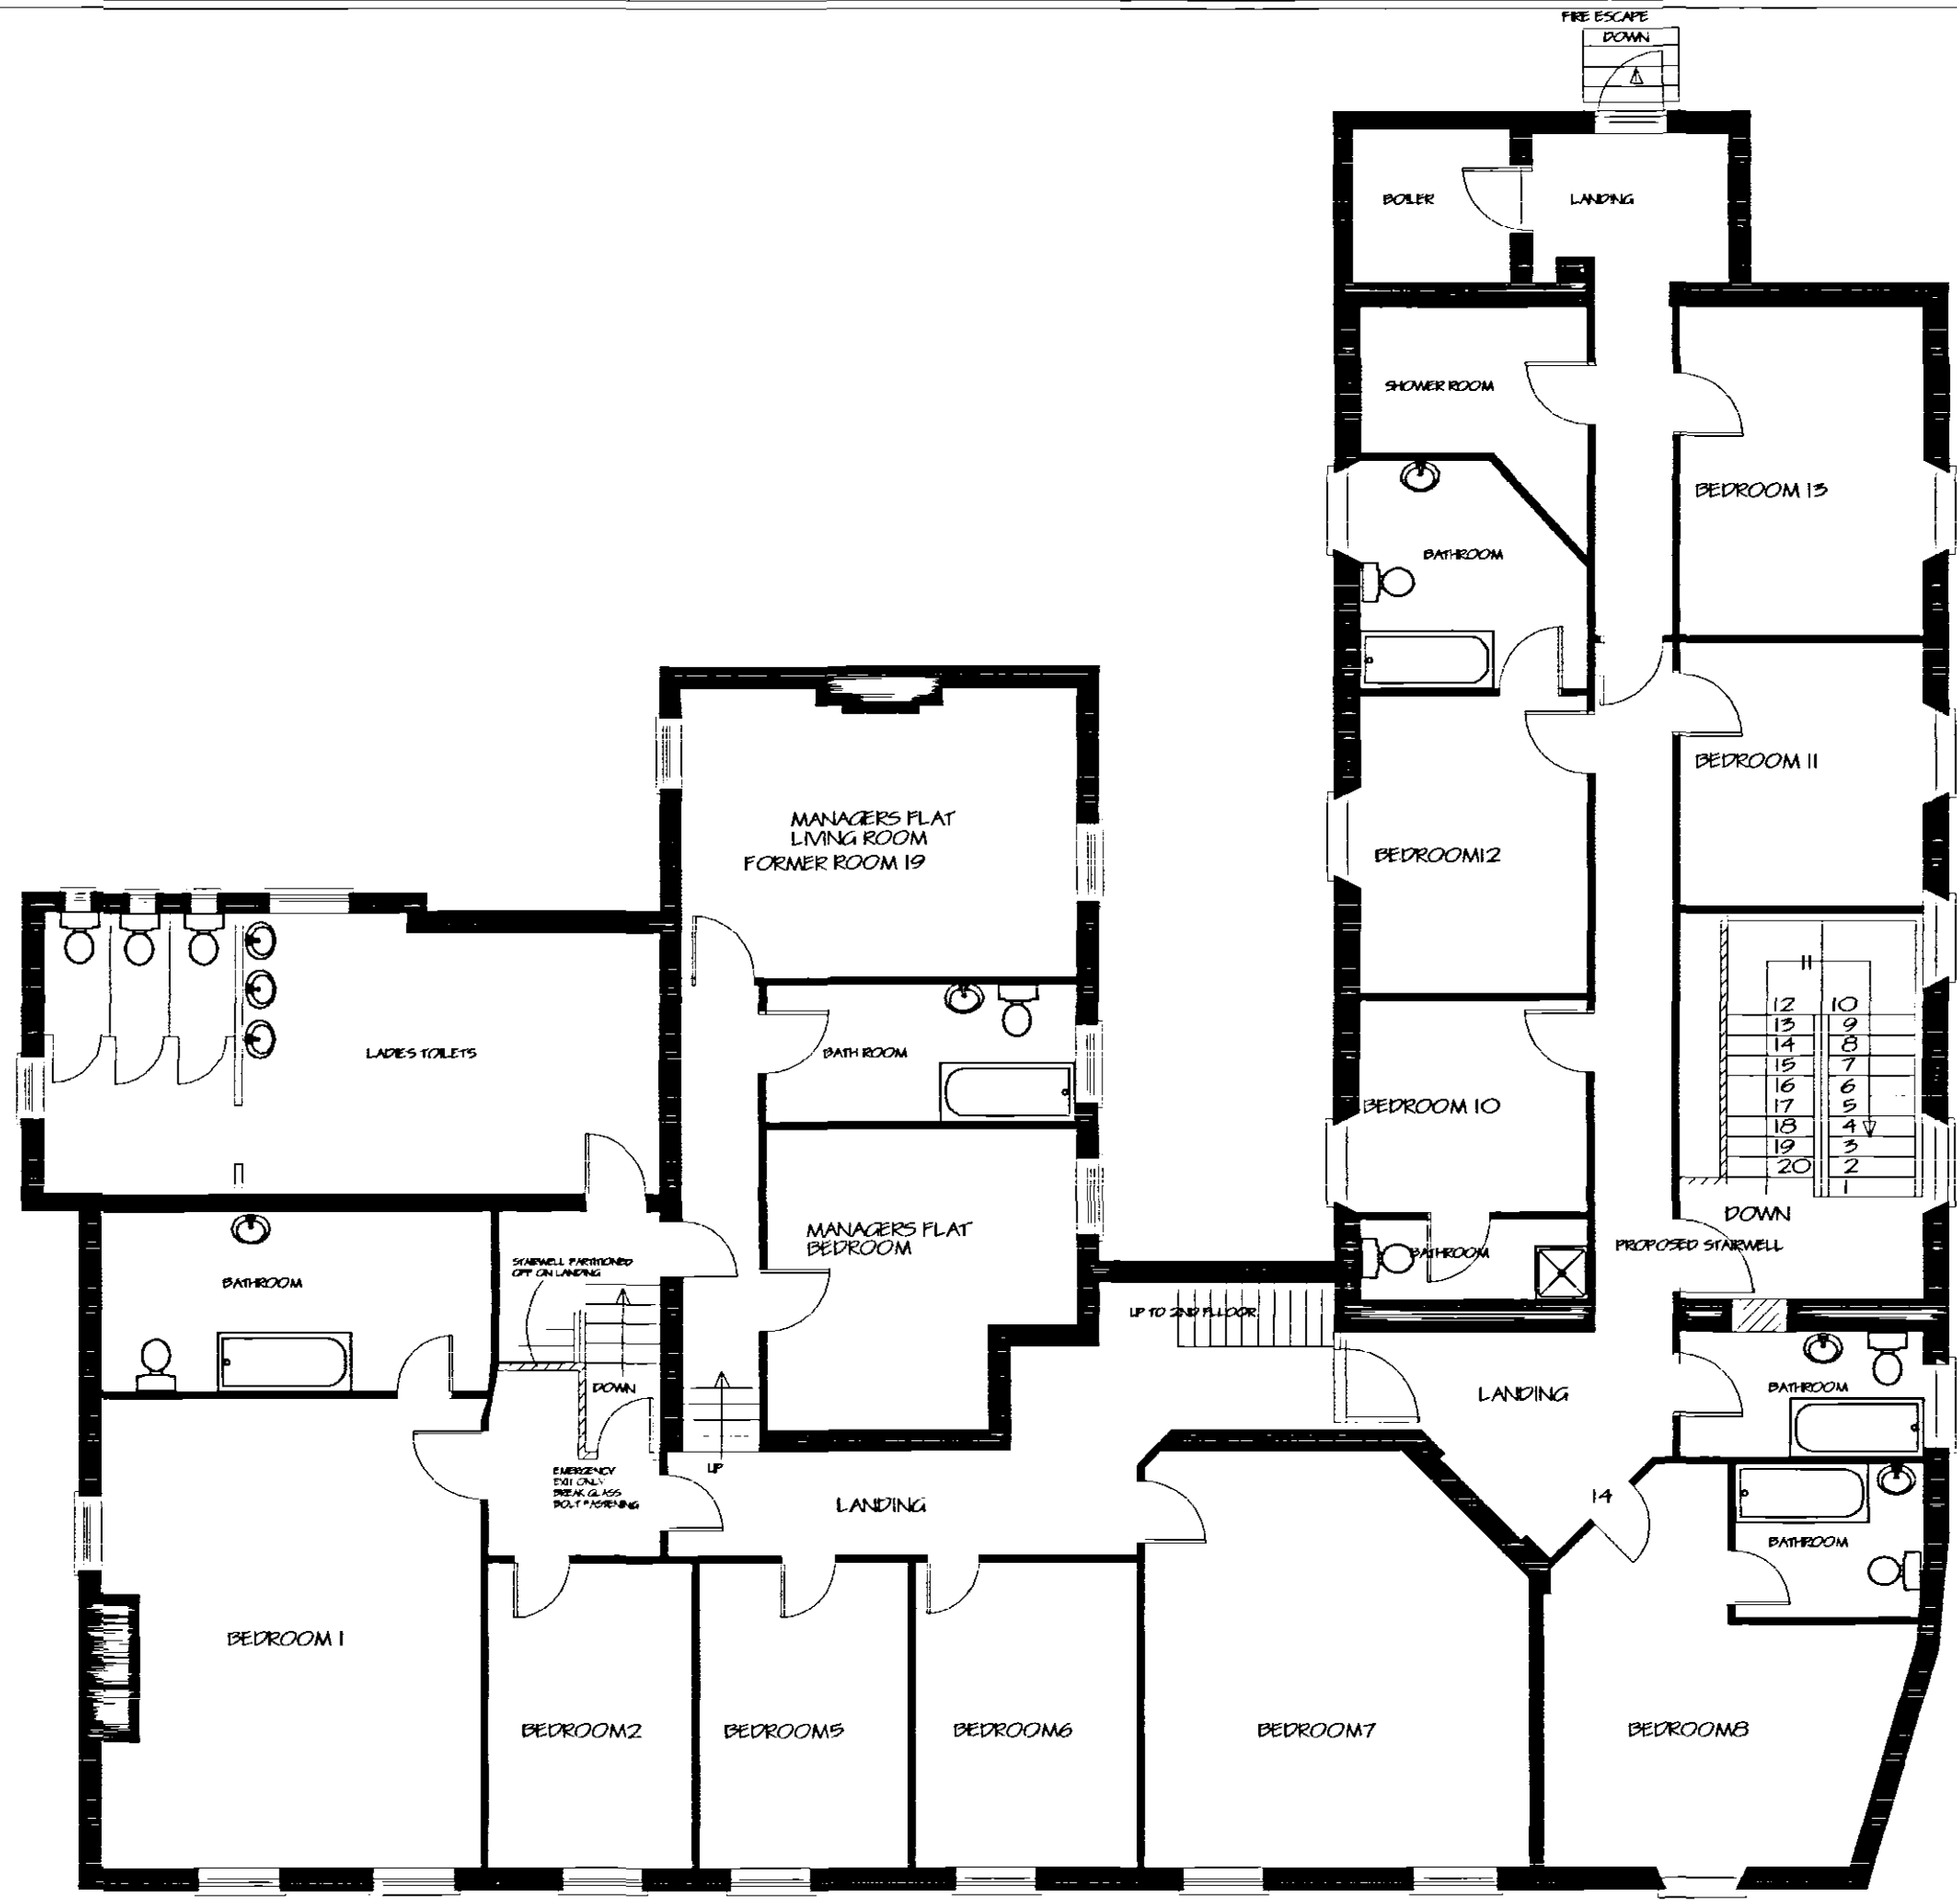

Planning & Development
- 6 OCT 2004
Ref: 1335/04

**DETERMINED
PLAN**

THE BRIDGE HOTEL
BRIDGE ROAD
SUTTON BRIDGE

SHEET 3 OF 4
DRAWING / FILE No 777 BH / 1A
CLIENT THE BRIDGE HOTEL

EXISTING LAYOUT

SCALE 1:100
DATE SEPT 02
DRAWN DB

Issued	Revisions

ARCHITECTURAL TECHNICIANS
DANBROOK HOUSE STATION ROAD
WISBECH ST MARY
WISBECH CAMPS PE15 4RW
Telephone 01945 410421
Facsimile 01945 410400

FIRST FLOOR