


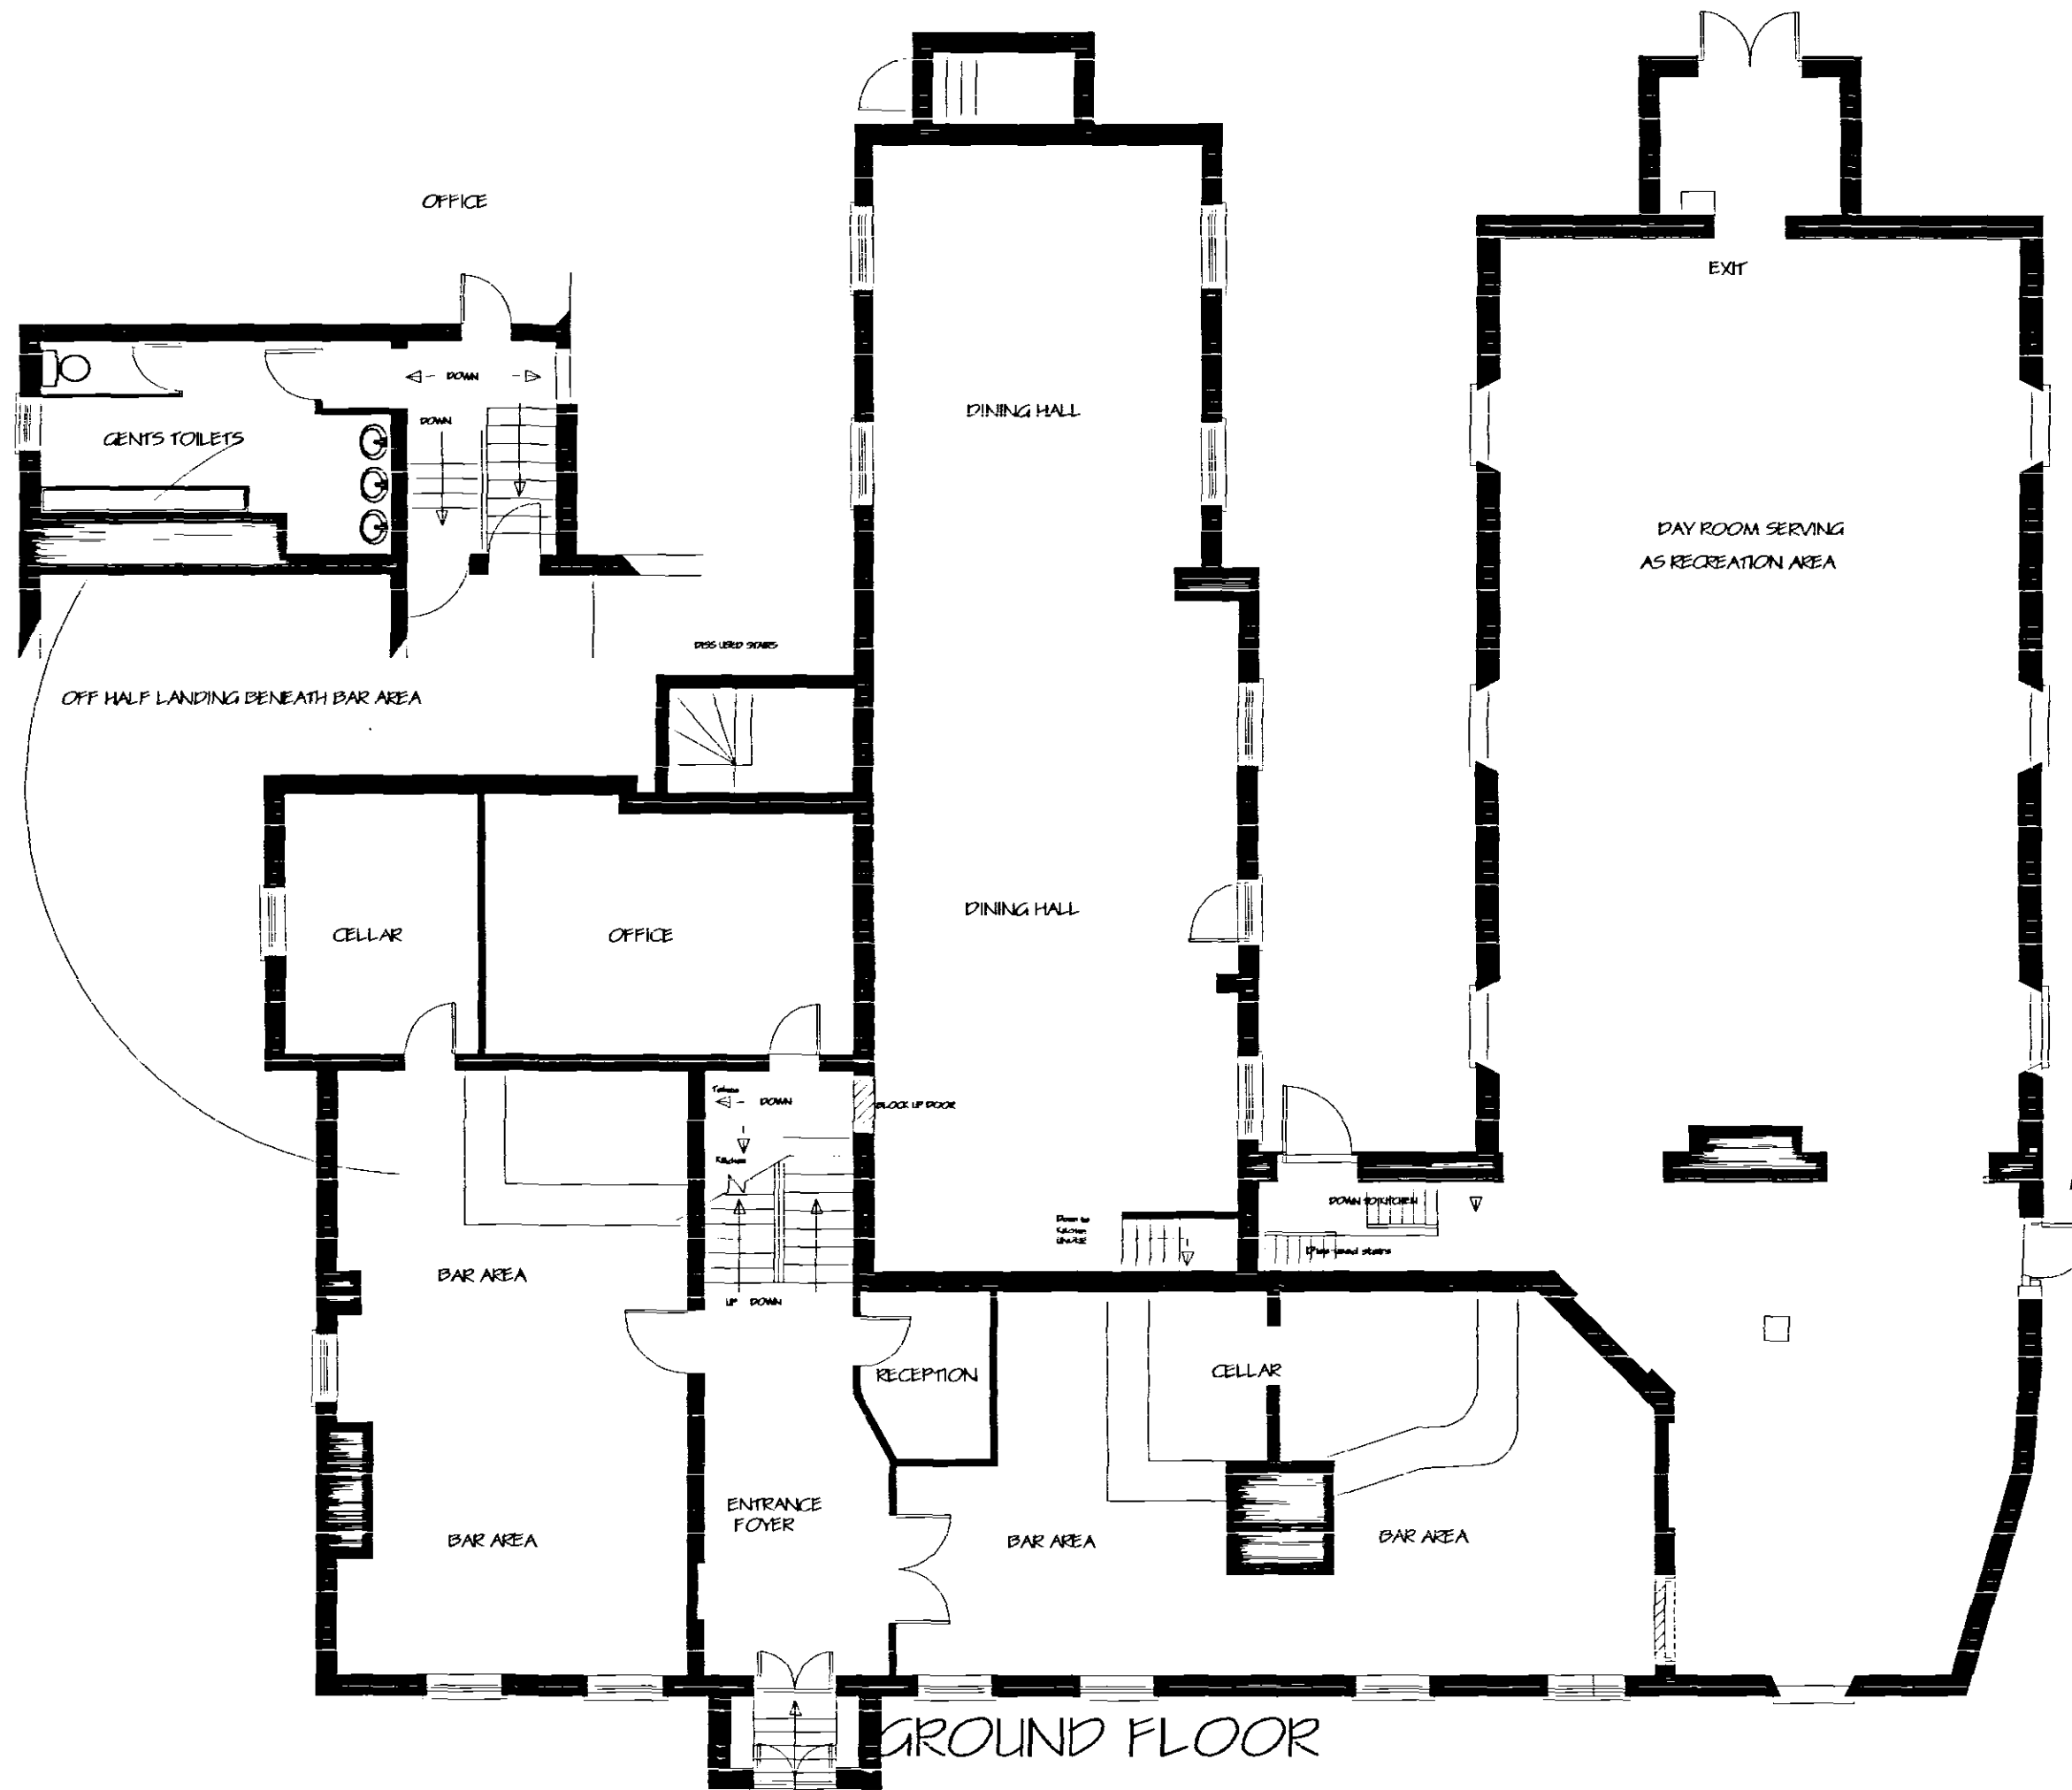

- 6 OCT 2004
 Ref: 1335/04

**DETERMINED
PLAN**

THE BRIDGE HOTEL BRIDGE ROAD SUTTON BRIDGE	
SHEET 2 OF 4 DRAWING/ FILE No. 777 BH/ 1A	
CLIENT THE BRIDGE HOTEL	
EXISTING LAYOUT	
SCALE 1:100	
DATE SEPT 02	
DRAWN DD	
Issued	
Revised	

ARCHITECTURAL TECHNICIAN
 DANBROOKE HOUSE STATION ROAD
 WISBECH CAMBS PE15 4RW
 Telephone 01945 410421
 Facsimile 01945 410400