


David Broker Design Services
Concept to Design
2000 Development Ltd

AMENDED PLAN
Ref. A2

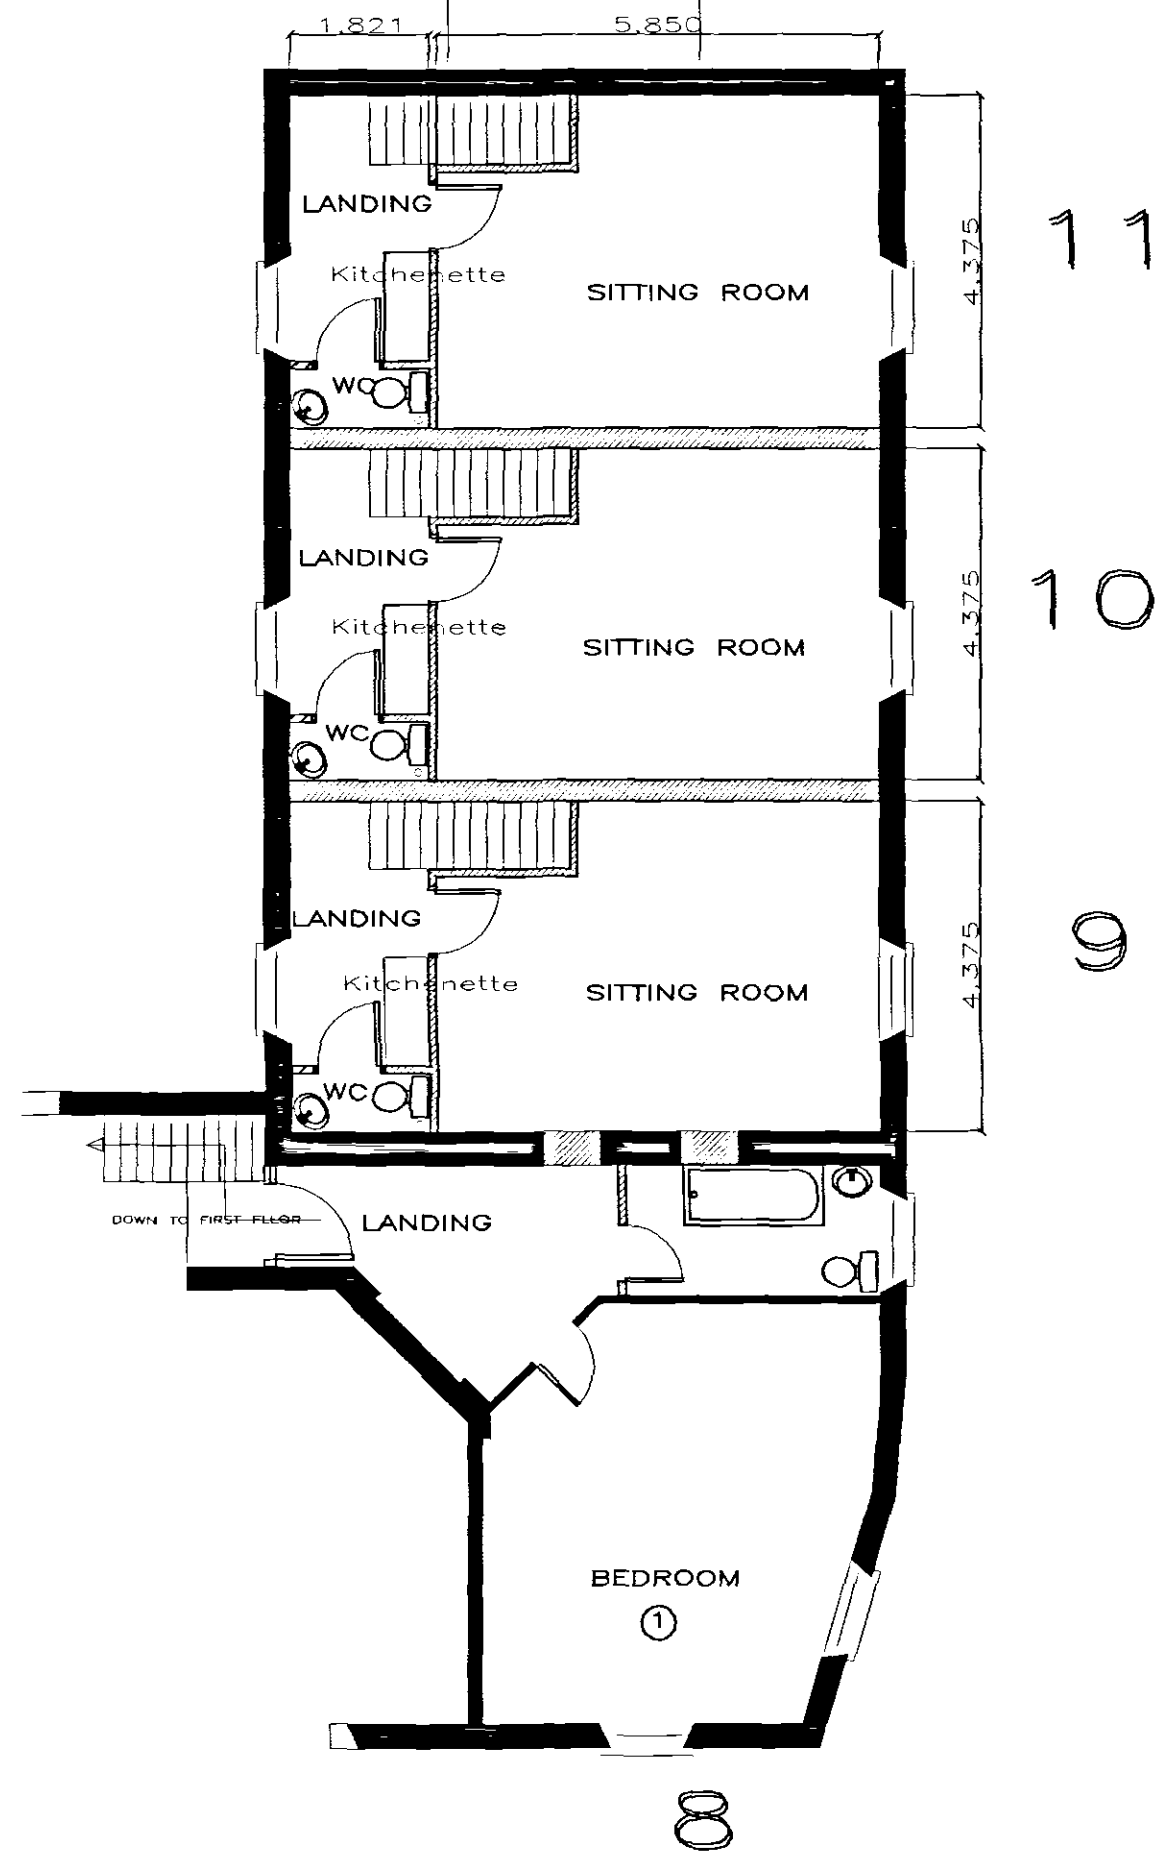

Planning & Development
21 JAN 2005
Ref: 1335/04

THE BRIDGE HOTEL
BRIDGE ROAD
SUTTON BRIDGE

SHEET 4 OF 4
DRAWING/FILE No 777 BH/1A
CLIENT MLA CONSTRUCTION LTD
PROJECT
PROPOSED CHANGE OF USE
OF HOTEL TO FLATS

SCALE 1:100
DATE SEPT 04
DRAWN DB

Issued
Revisions

ARCHITECTURAL TECHNICIANS
DANBROOKE HOUSE STATION ROAD
WISBECH ST MARY
WISBECH CAMBS PE13 4RW
Telephone 01945 410421
Facsimile 01945 410400

SECOND FLOOR