


David Broker Design Services
concept 2000 Design
Development Ltd

AMENDED PLAN
Ref. A2

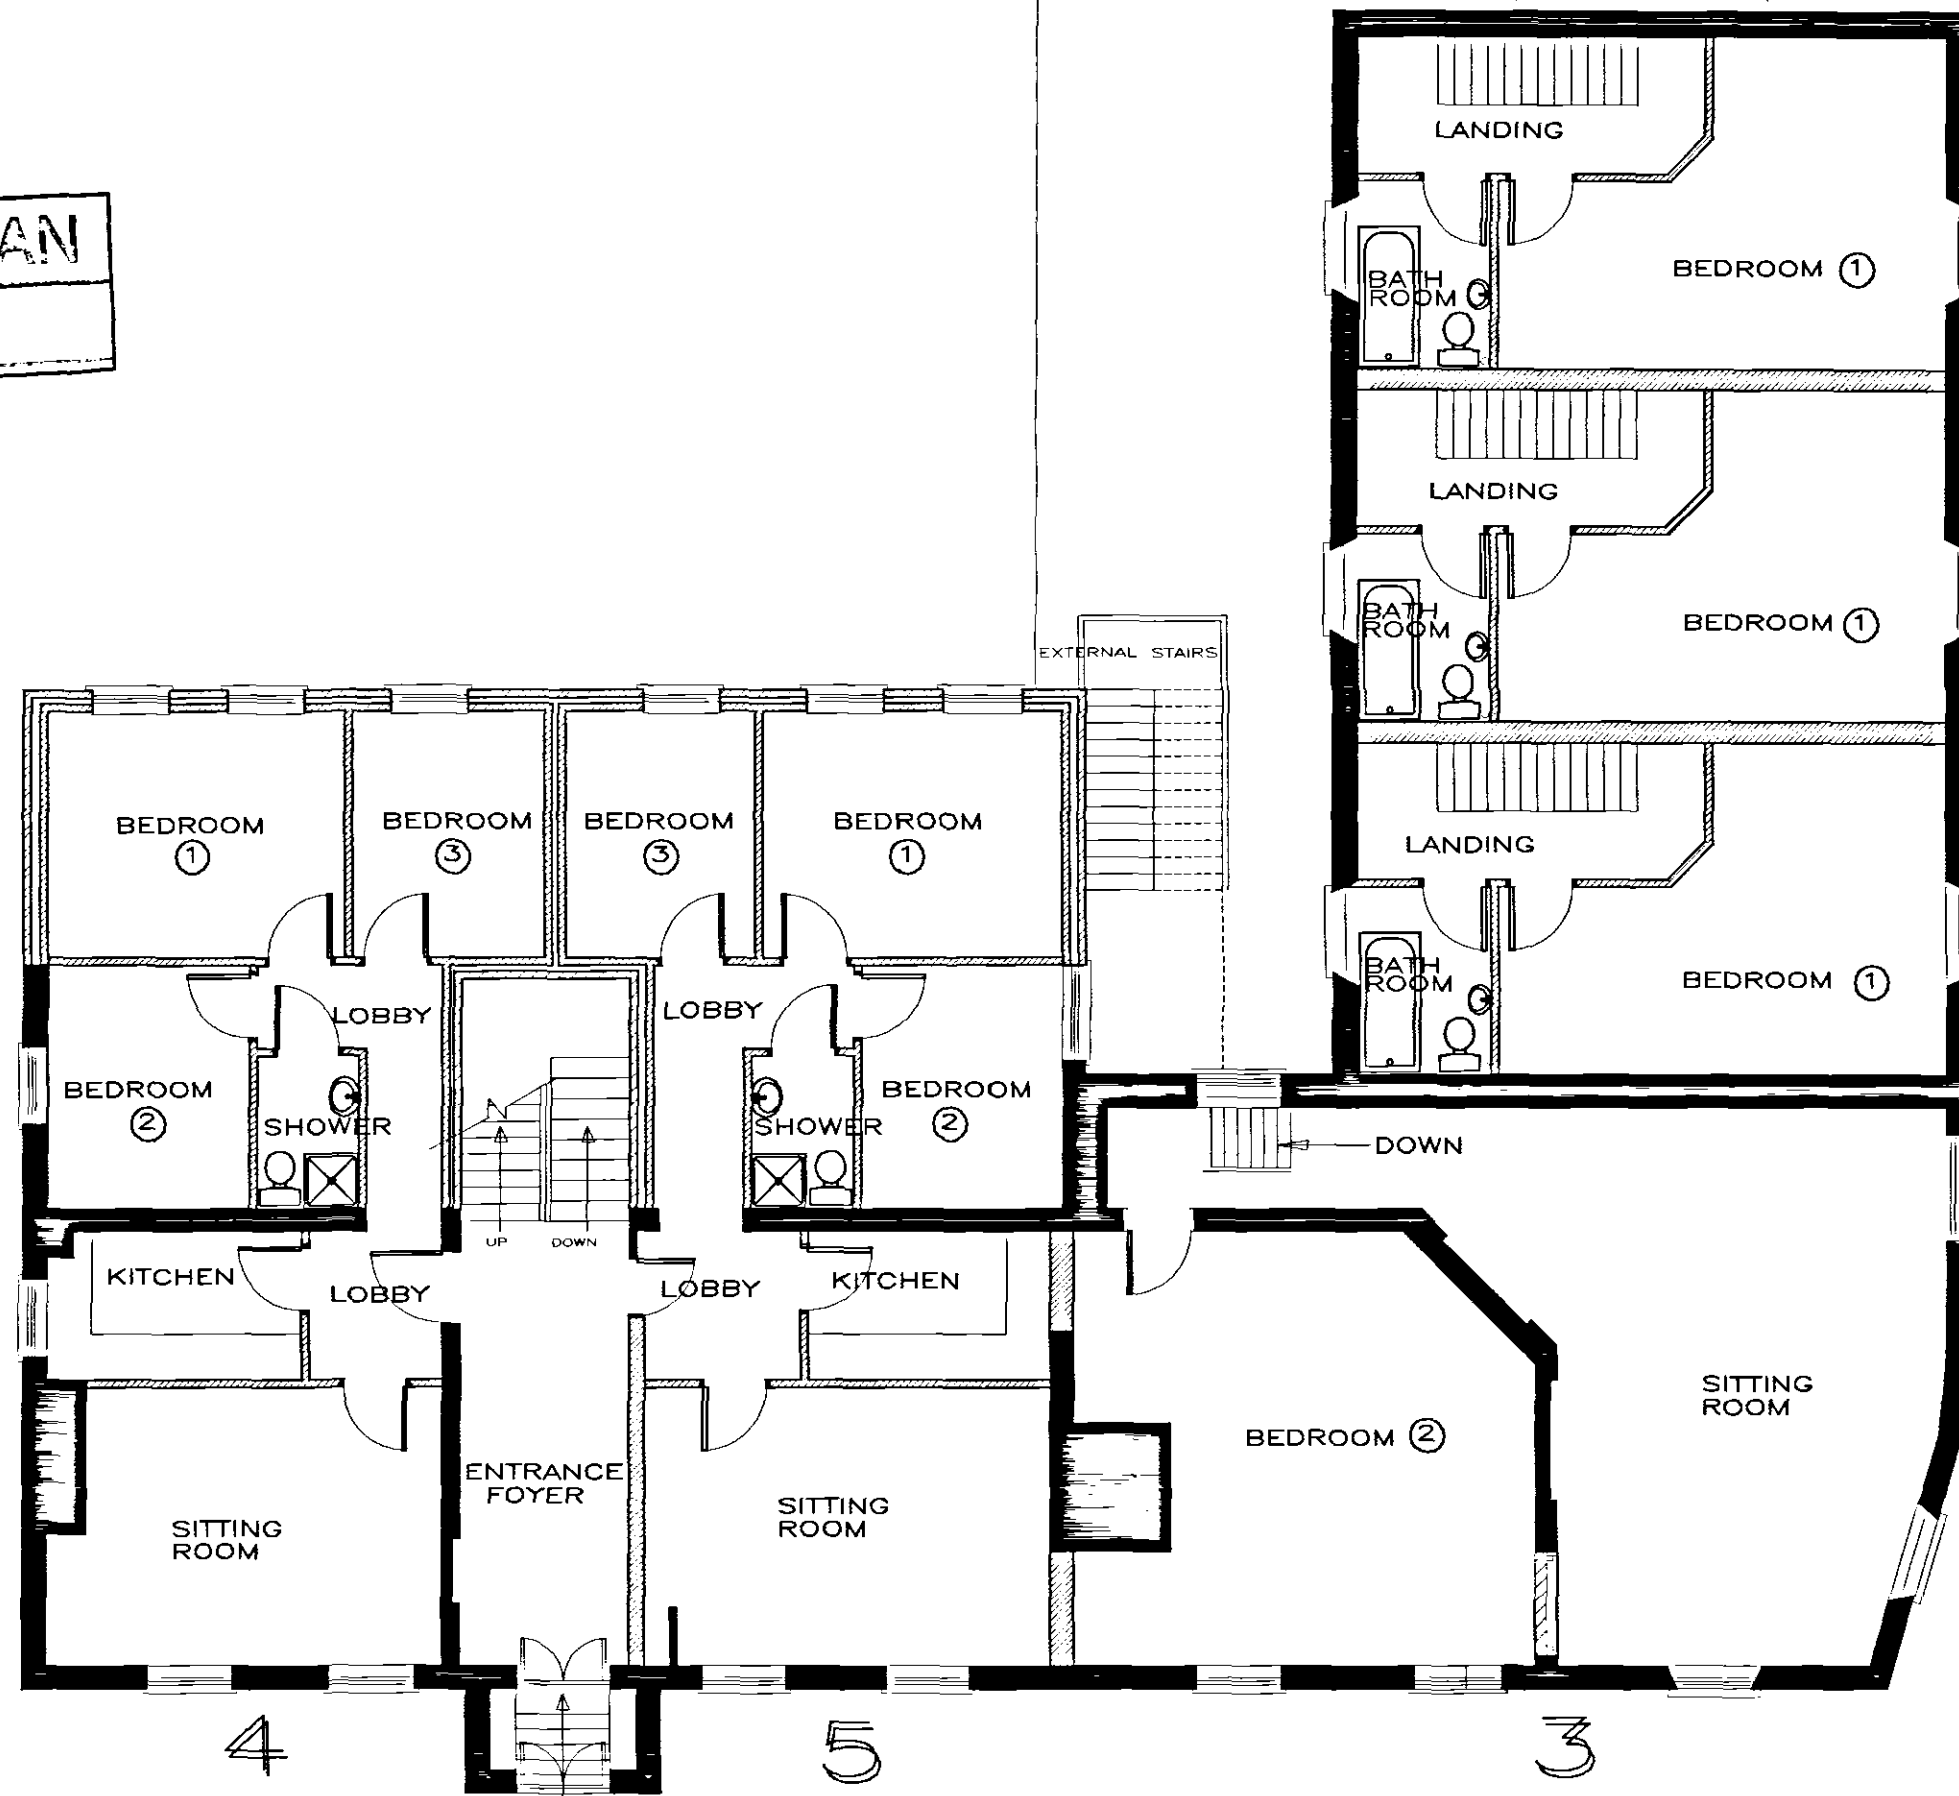

11

10

9

SHDC
Planning & Development
21 JAN 2005
Ref: 1335/04

THE BRIDGE HOTEL
BRIDGE ROAD
SUTTON BRIDGE

SHEET 2 OF 4
DRAWING/FILE No 777 BH/1A
CLIENT MLA CONSTRUCTION LTD

PROPOSED CHANGE OF USE
OF HOTEL TO FLATS

SCALE 1:100
DATE SEPT 04
DRAWN DB

ISSUED
Revisions A Jan 05 planning

ARCHITECTURAL TECHNICIANS
DANBROOKE HOUSE STATION ROAD
WISBECH ST MARY
WISBECH CAMBS PE13 4RW
Telephone 01945 410421
Facsimile 01945 410400

GROUND FLOOR