


**AMENDED PLAN**  
 Ref. A2

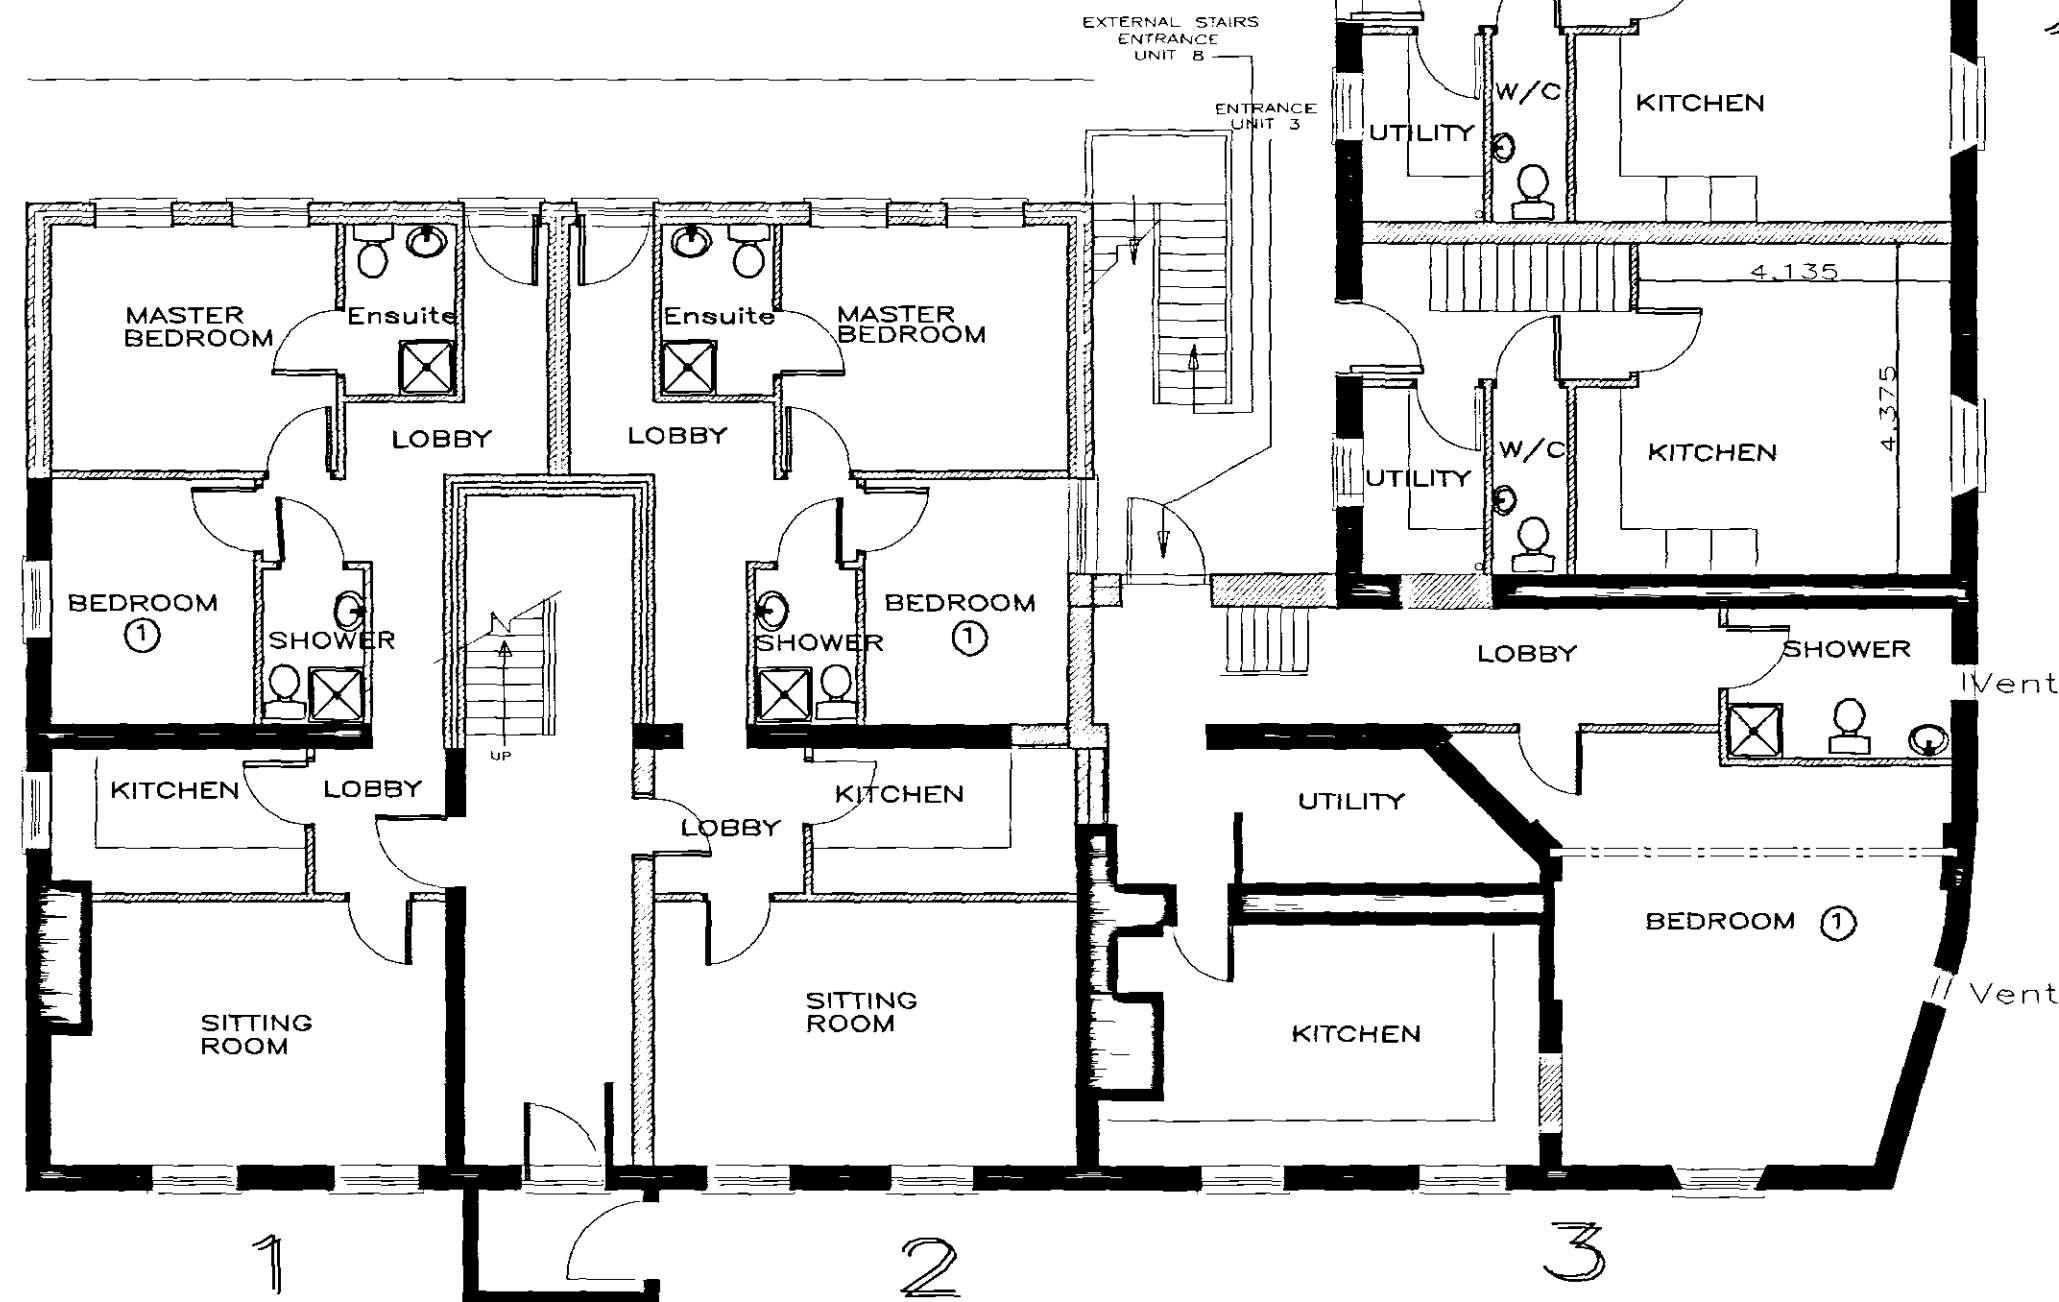

11

10

9

SHDC  
 Planning & Development  
 21 JAN 2005  
 Ref 1335/04

THE BRIDGE HOTEL  
 BRIDGE ROAD  
 SUTTON BRIDGE  
 SHEET 1 OF 4  
 DRAWING/FILE No 777 BH/1A  
 CLIENT MLA CONSTRUCTION LTD  
 PROPOSED CHANGE OF USE  
 OF HOTEL TO FLATS  
 SCALE 1:100  
 DATE SEPT 04  
 DRAWN DB  
 ISSUED  
 Revisions A Jan 05 Planning  
 ARCHITECTURAL TECHNICIANS  
 DANBROOKE HOUSE STATION ROAD  
 WISBECH ST MARY  
 WISBECH CAMBS PE13 4RW  
 Telephone 01945410421  
 Facsimile 01945410400