


David Broker Design Services
Concept Development
2000 Design Ltd

SUPERSEDED!

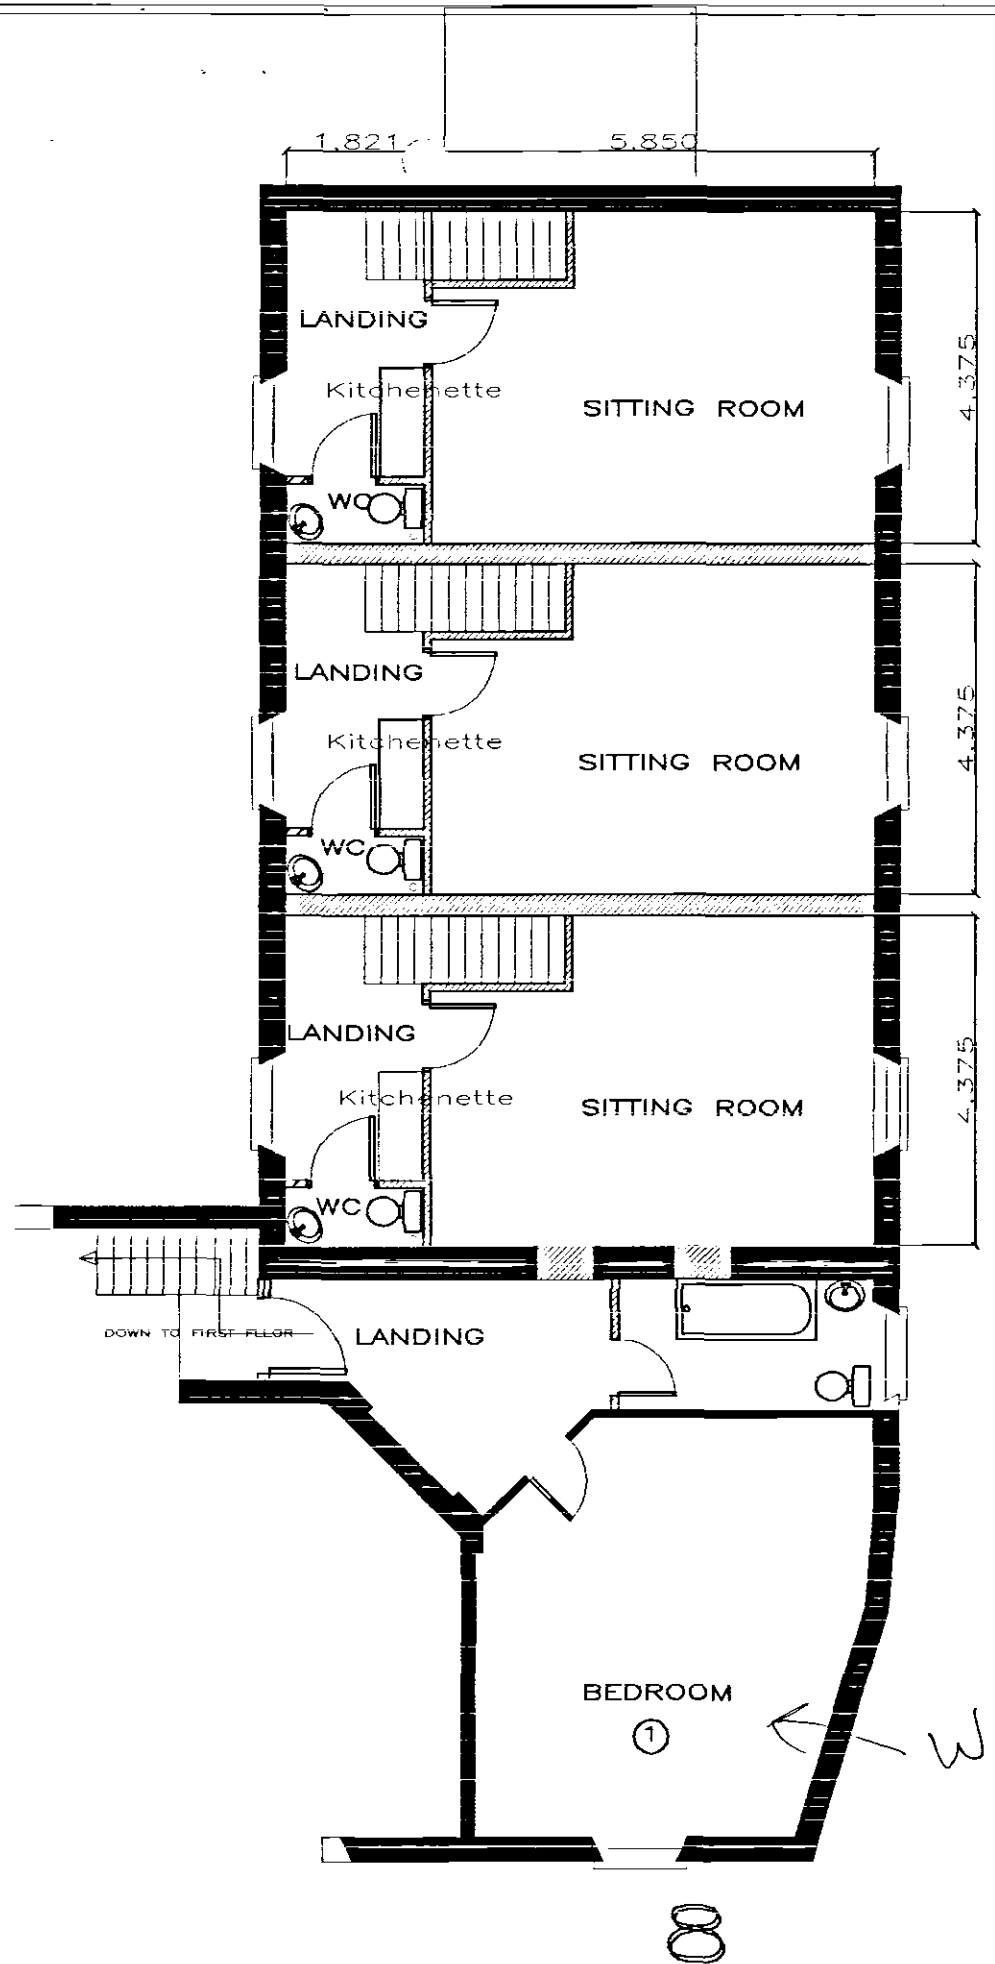

11

10

9

AMENDED PLAN

Ref. A/

SUPERSEDED!

SHDC
Planning & Development

14 JAN 2005

Ref: 1335/a

THE BRIDGE HOTEL
BRIDGE ROAD
SUTTON BRIDGE
SHEET 4 OF 4
DRAWING/FILE No 777 BH/1A
CLIENT MIA CONSTRUCTION LTD
PROJECT
PROPOSED CHANGE OF USE
OF HOTEL TO FLATS

SCALE	1:100
DATE	SEPT 04
DRAWN	DB
ISSUED	
REVISIONS	

ARCHITECTURAL TECHNICIANS
DANBROOKE HOUSE STATION ROAD
WISBECH ST MARY
WISBECH CAMBS PE13 4RW
Telephone 01945410421
Facsimile 01945410400

SECOND FLOOR