


David Broker Design Services
Concept 2000 Design
Development Ltd

SUPERSEDED!

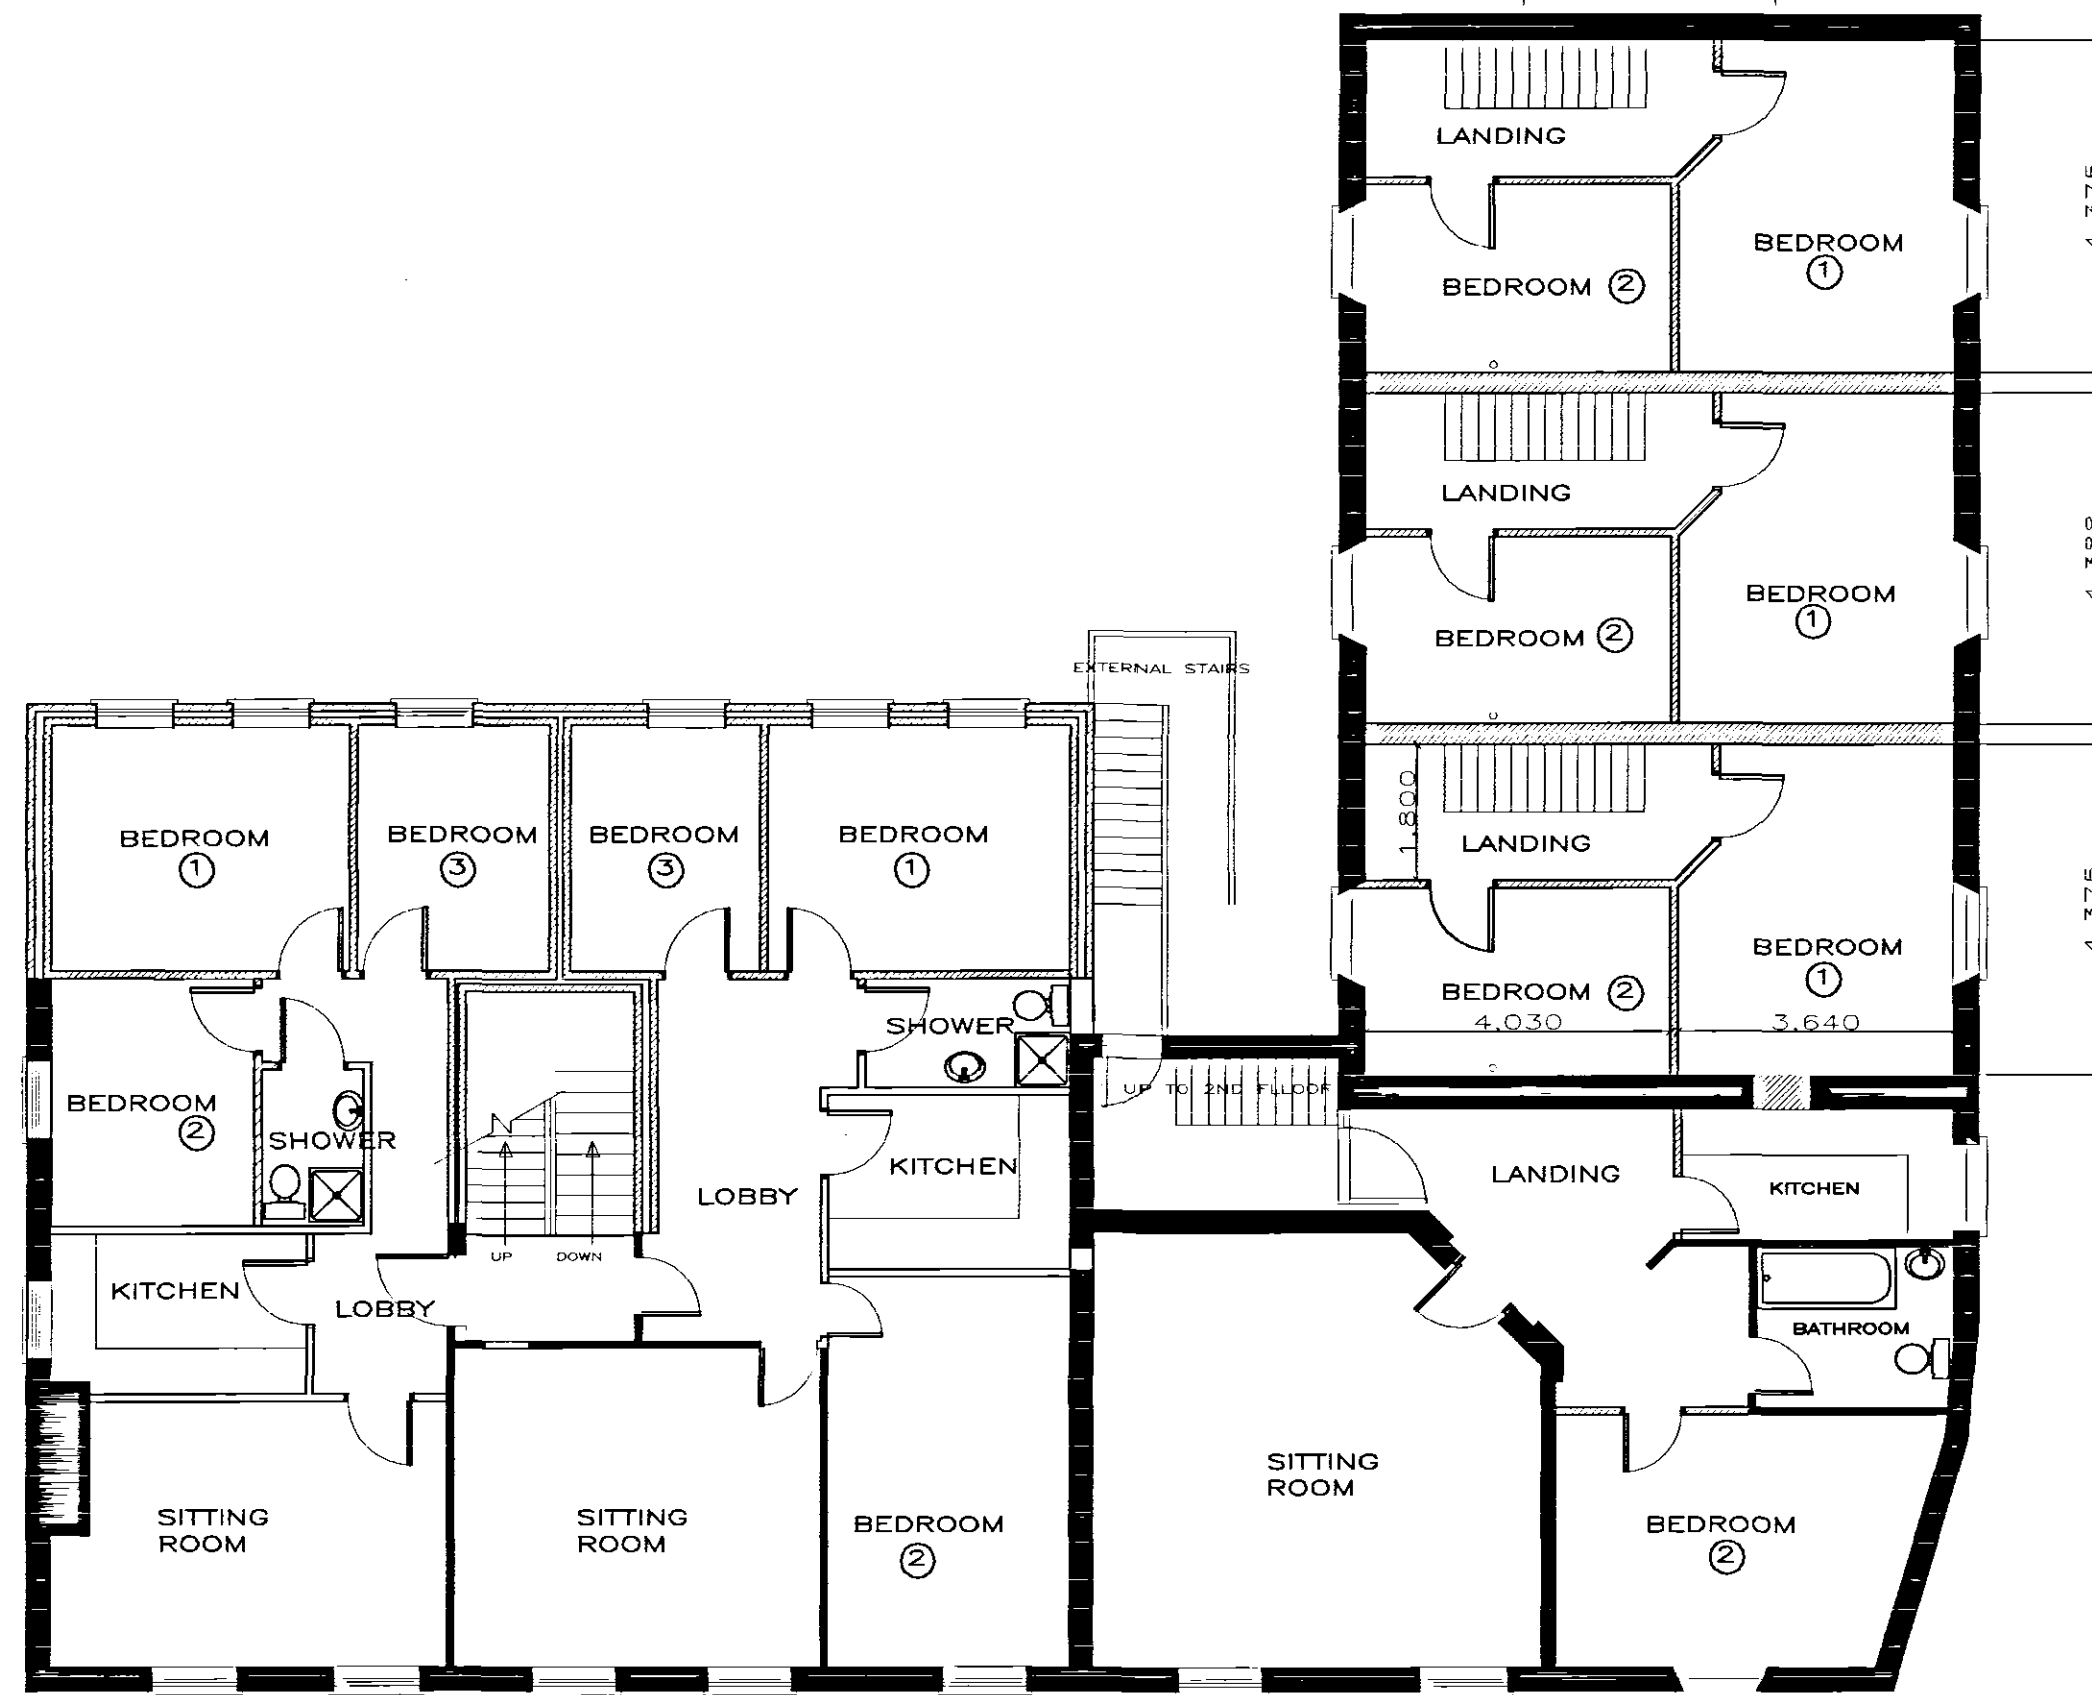

10

9
SDC
Planning & Development
14 JAN 2005
Ref: 1335/04

AMENDED PLAN
Ref: A.1

6 7 8
FIRST FLOOR

THE BRIDGE HOTEL
BRIDGE ROAD
SUTTON BRIDGE

SHEET 3 OF 4
DRAWING/FILE No 777 BH/1A
CLIENT MLA CONSTRUCTION LTD

PROPOSED CHANGE OF USE
OF HOTEL TO FLATS

SCALE 1:100
DATE SEPT 04
DRAWN DB
ISSUED
REVISOR

ARCHITECTURAL TECHNICIANS
DANBROOKE HOUSE STATION ROAD
WISBECH ST MARY
WISBECH CAMBS PE13 4RW
Telephone 01945410421
Facsimile 01945410400