


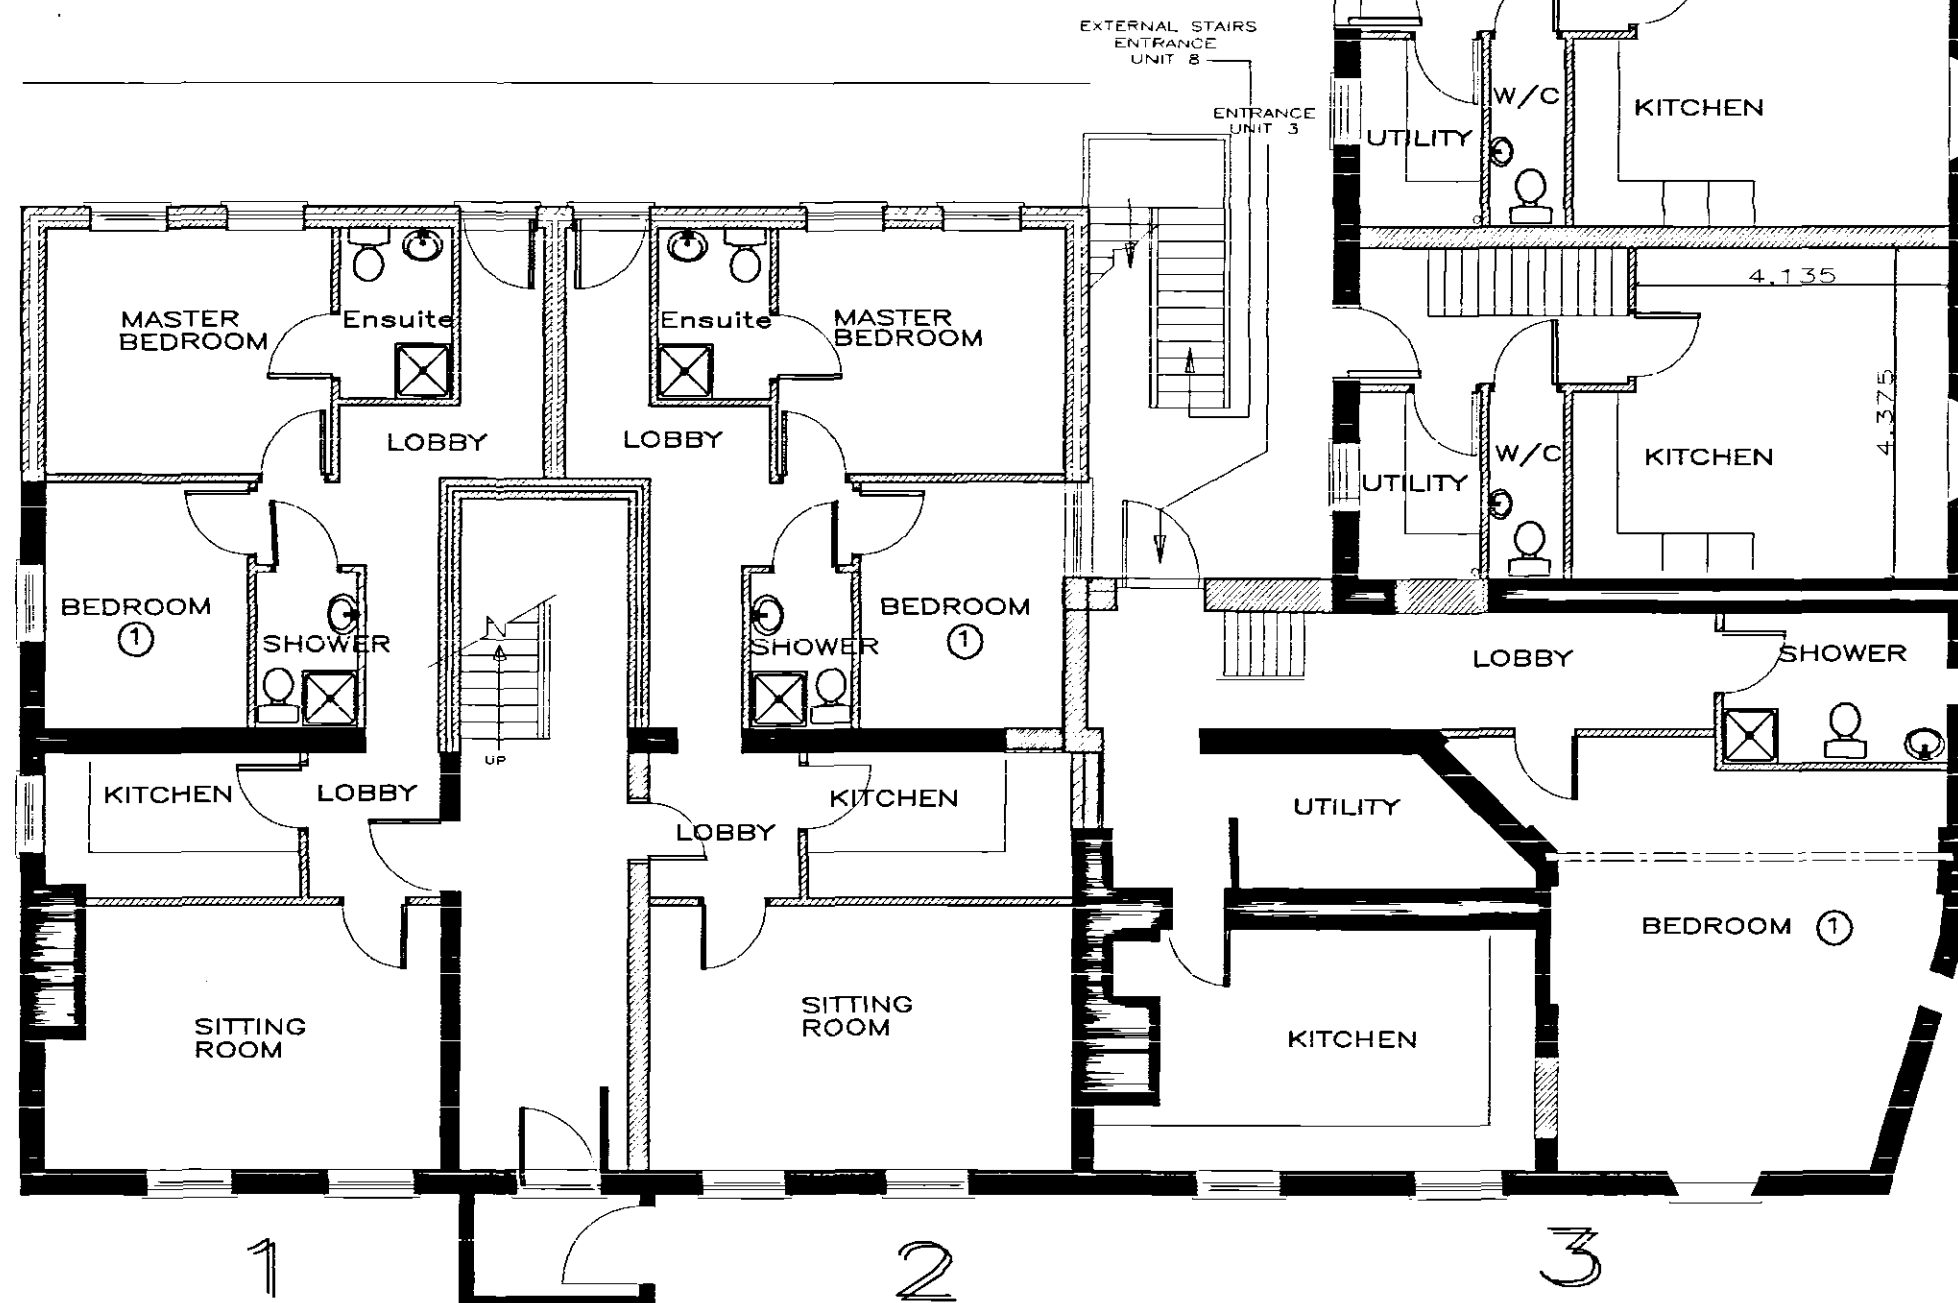

11
10
9

SUPERSEDED

AMENDED PLAN

Ref. A1.

SHDC
Planning & Development

14 JAN 2005

Ref: 1335/04

THE BRIDGE HOTEL
BRIDGE ROAD
SUTTON BRIDGE
SHEET 1 OF 4
DRAWING/FILE No 777 BH/1A
CLIENT MLA CONSTRUCTION LTD
PROPOSED CHANGE OF USE
OF HOTEL TO FLATS

SCALE 1:100
DATE SEPT 04
DRAWN DB
ISSUED
Revising A Jan 05 Planning

ARCHITECTURAL TECHNICIANS
DANBROOKE HOUSE STATION ROAD
WISBECH ST MARY
WISBECH CAMBS PE13 4RW
Telephone 01945410421
Facsimile 01945410400

BASEMENT