


David Broker Design Services
 Concept Development
 2000 Design Ltd

AMENDED PLAN

Ref. A2

DETERMINED
 PLAN

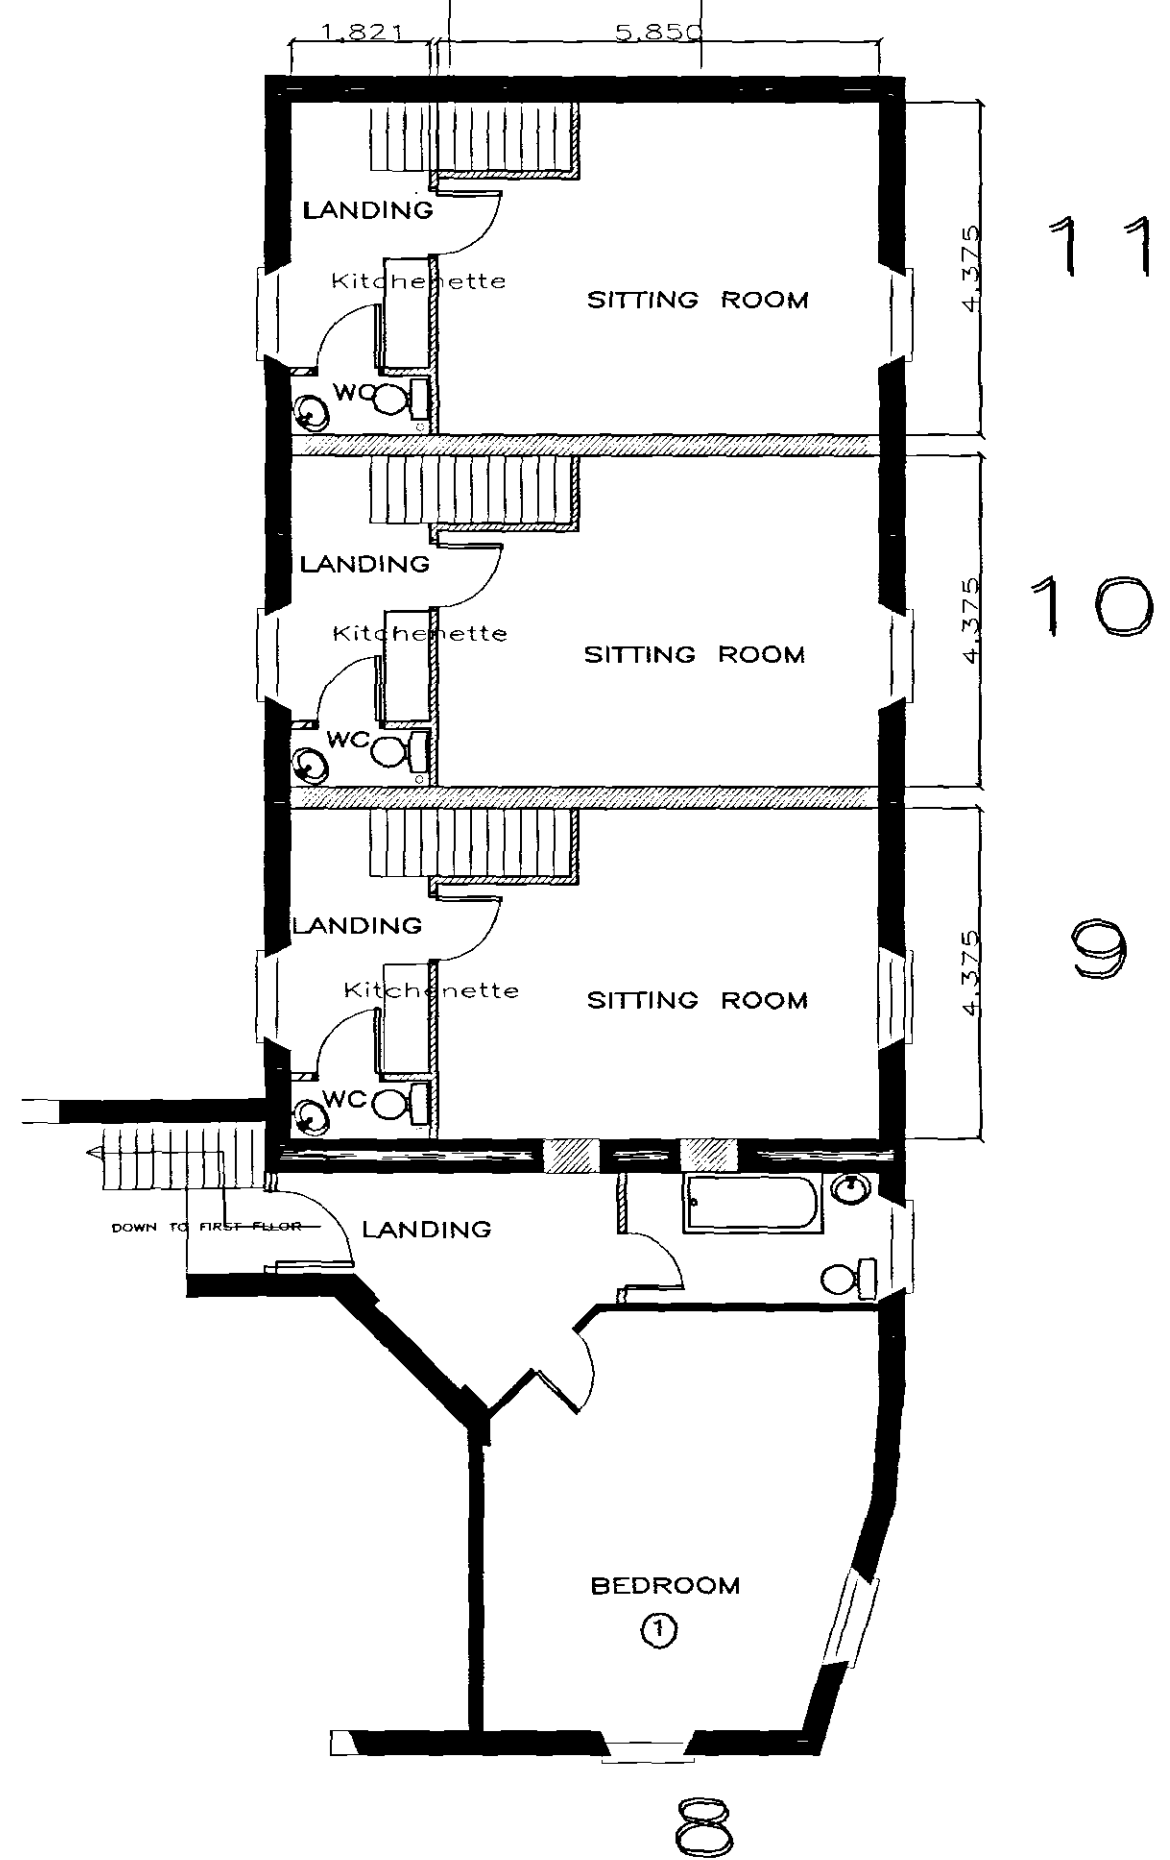

SHDC
 Planning & Development
 21 JAN 2005
 Ref: 1335/04

THE BRIDGE HOTEL
 BRIDGE ROAD
 SUTTON BRIDGE
 SHEET 4 OF 4
 DRAWING/FILE No 777 BH/1A
 CLIENT MLA CONSTRUCTION LTD
 PROJECT
 PROPOSED CHANGE OF USE
 OF HOTEL TO FLATS
 SCALE 1:100
 DATE SEPT 04
 DRAWN DB
 Issued
 Revisions
 ARCHITECTURAL TECHNICIANS
 DANBROOKE HOUSE STATION ROAD
 WISBECH ST MARY
 WISBECH CAMBS PE13 4RW
 Telephone 01945410421
 Facsimile 01945410400

SECOND FLOOR