


David Broker Design Services
Concept 2000 Design
Development Ltd

AMENDED PLAN
Ref. A2

DETERMINED
PLAN

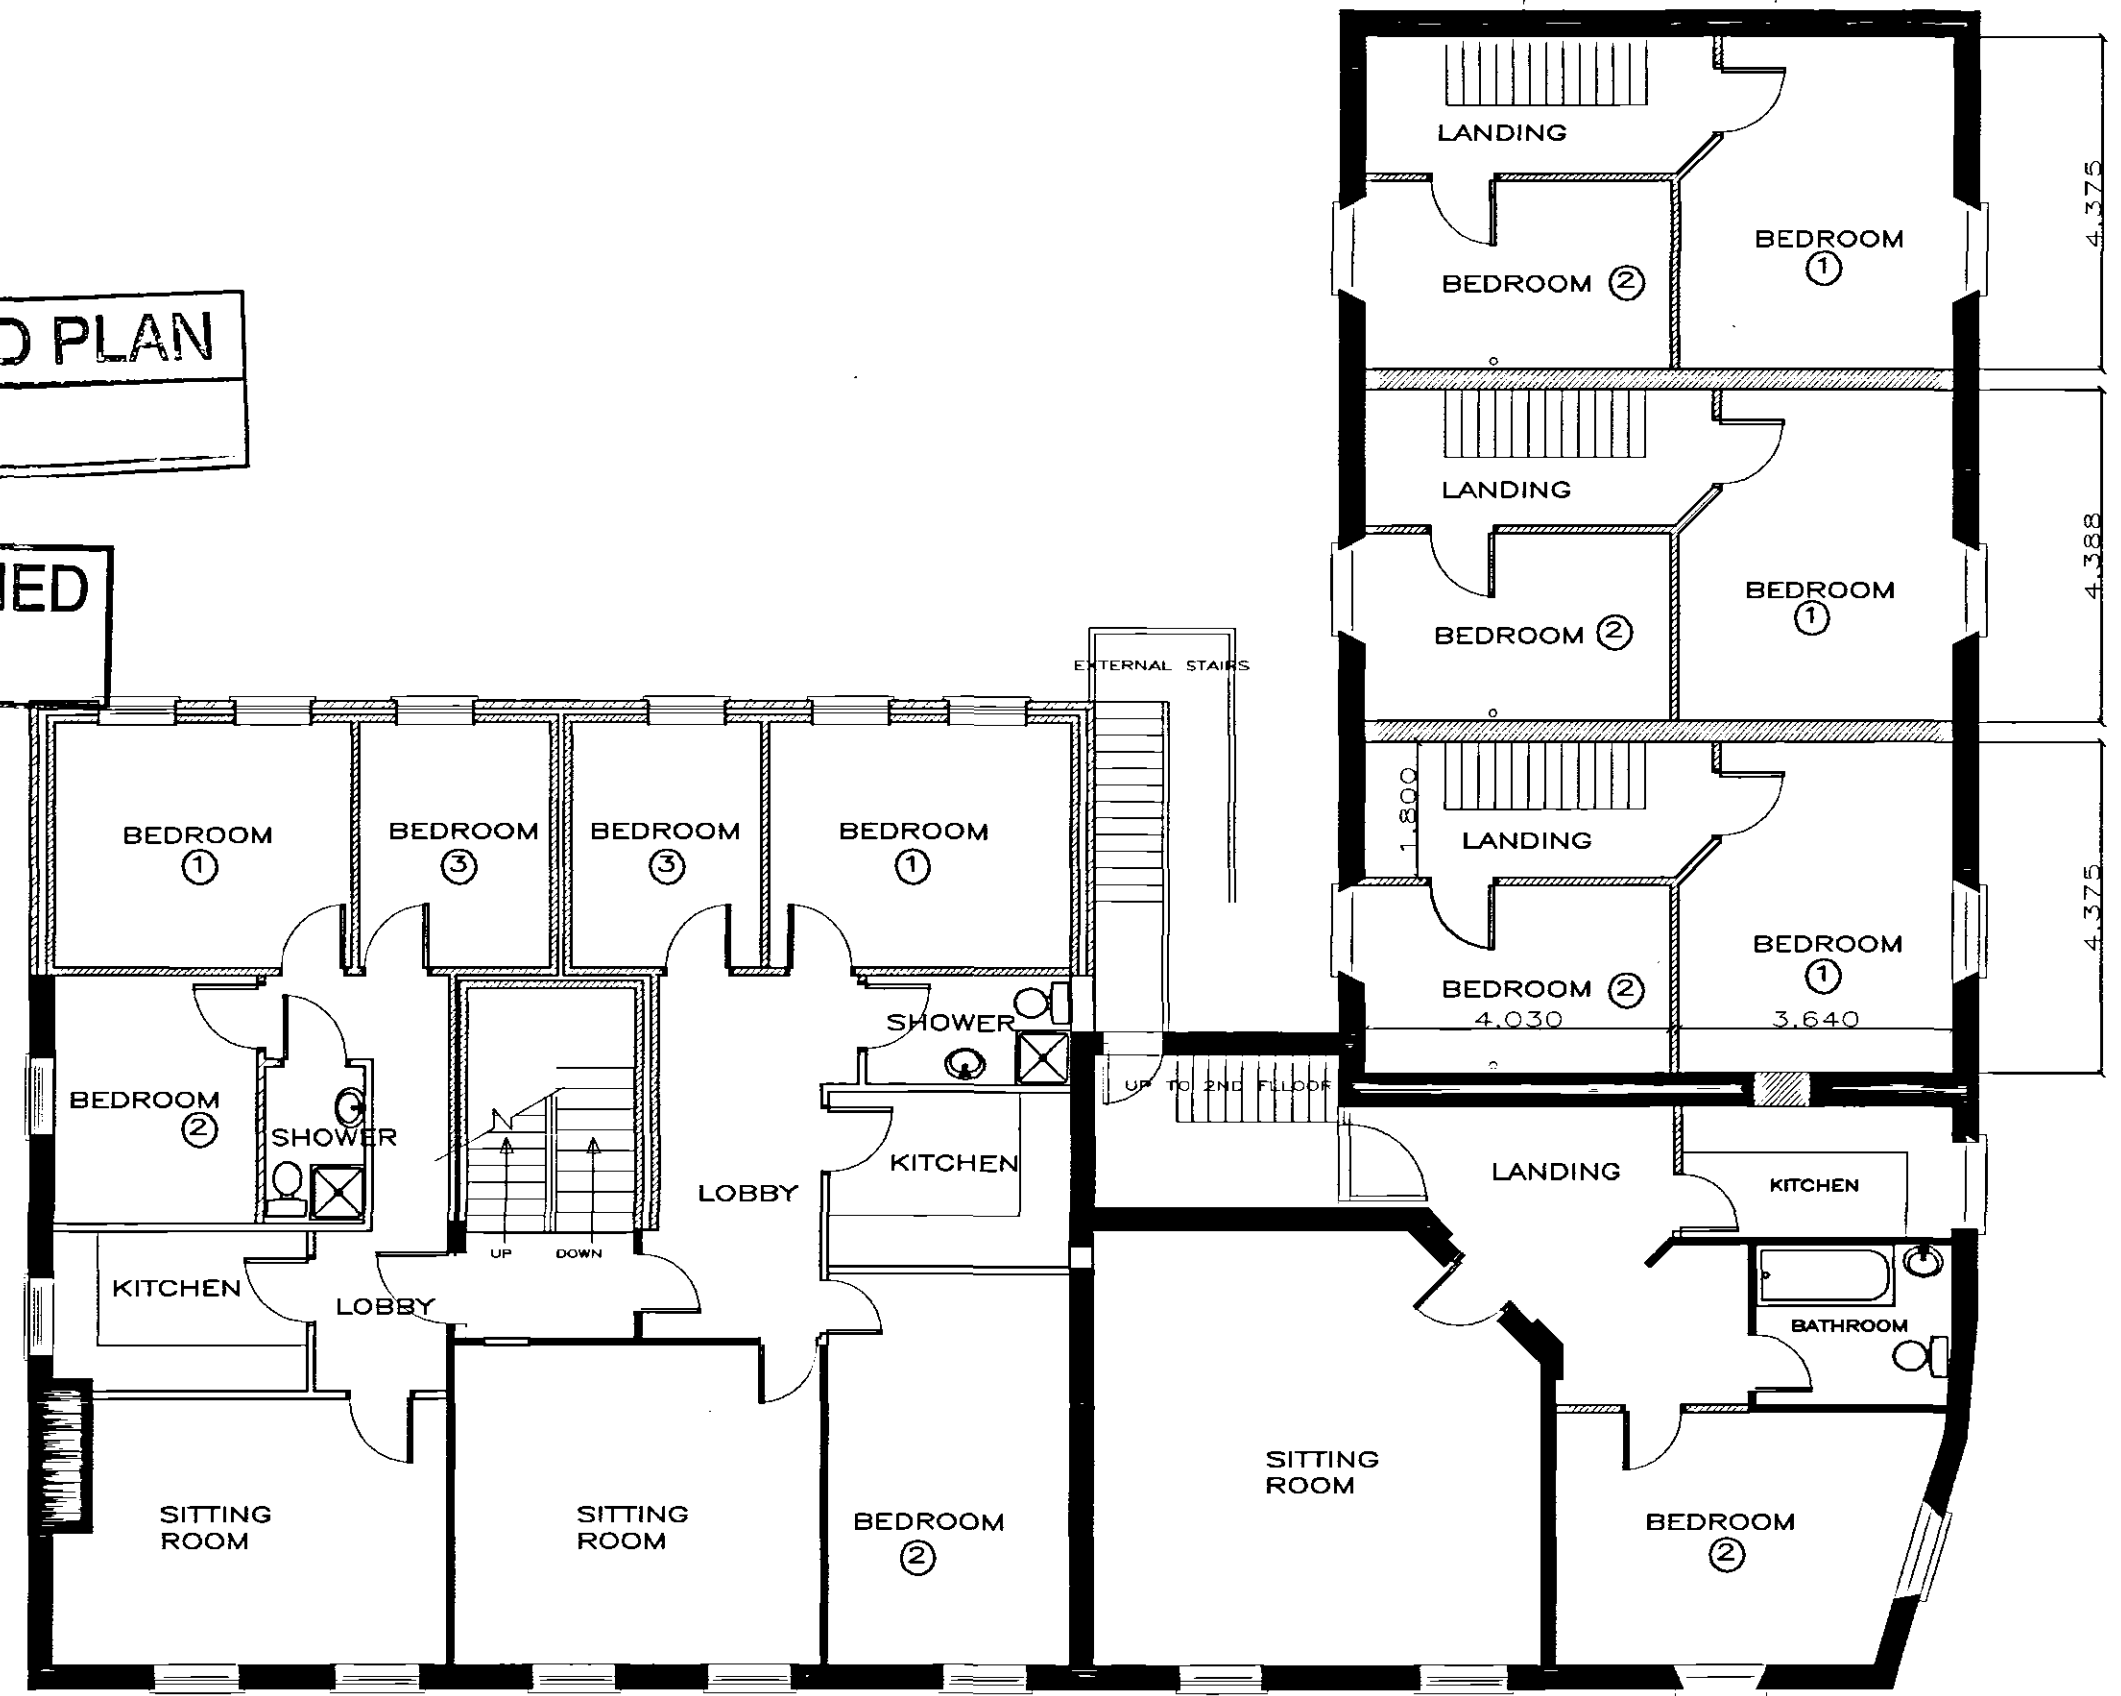

11
10
9

gmc
Planning & Development
21 JAN 2005
Ref: 13BS/04

6 7 8
FIRST FLOOR

THE BRIDGE HOTEL
BRIDGE ROAD
SUTTON BRIDGE

SHEET 3 OF 4
DRAWING/FILE No 777 BH/1A
CLIENT MLA CONSTRUCTION LTD

PROPOSED CHANGE OF USE
OF HOTEL TO FLATS

SCALE 1:100
DATE SEPT 04
DRAWN DB

Issued	Revisions

ARCHITECTURAL TECHNICIANS
DANBROOKE HOUSE STATION ROAD
WISBECH ST MARY
WISBECH CAMBS, PE13 4RW
Telephone 01945 410421
Facsimile 01945 410400