
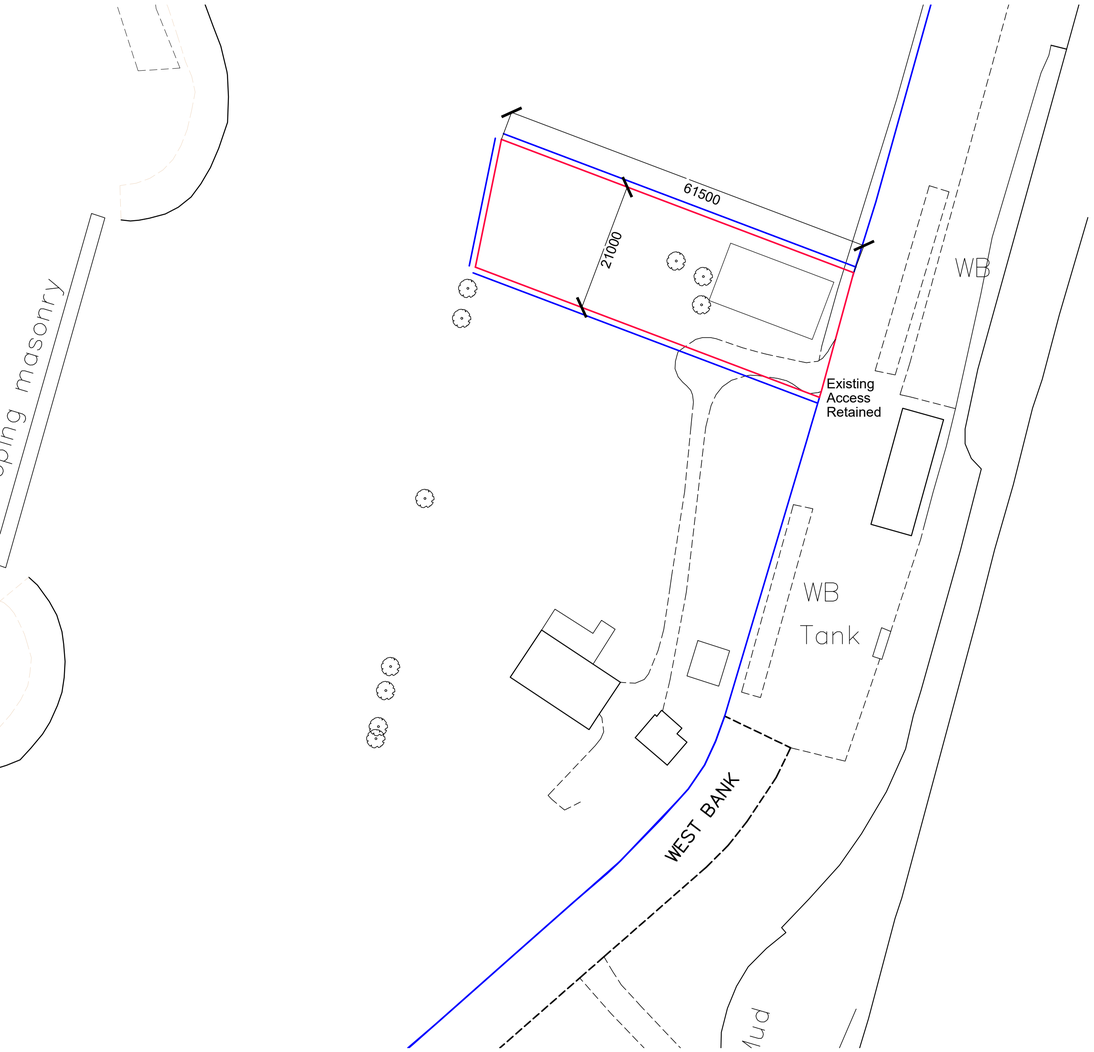



SITE PLAN 1:500

NORTH

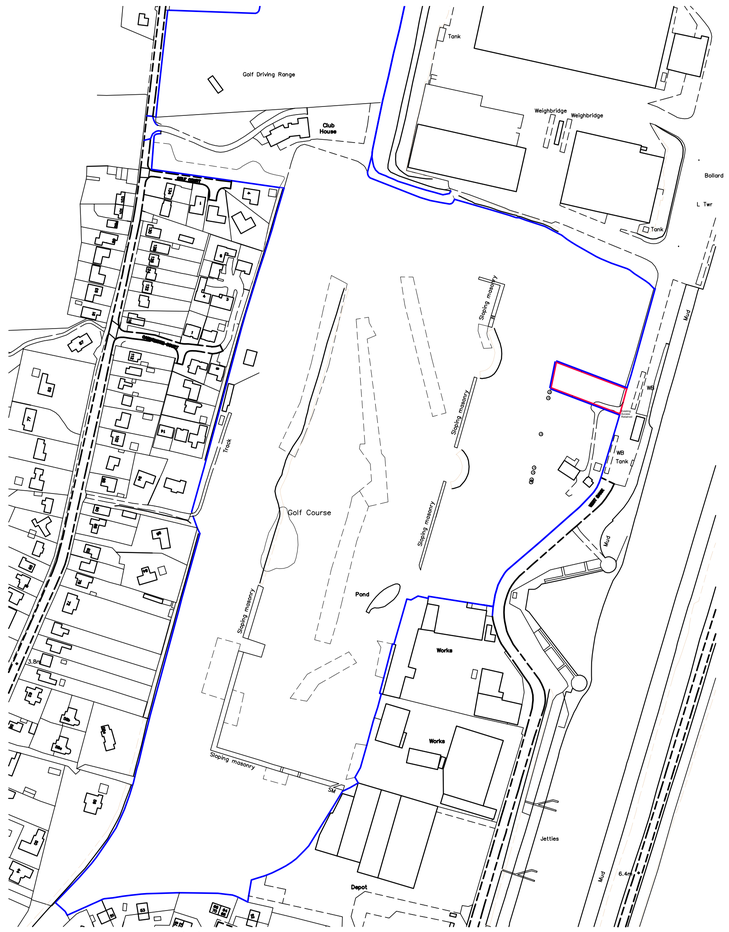


Ordnance Survey (c) Crown Copyright 2016. All rights reserved. Licence

LOCATION PLAN 1:2500

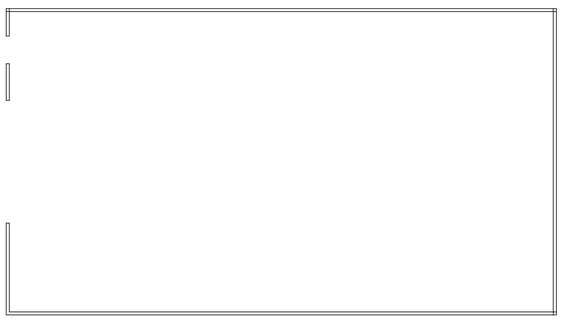

Floor Plan 1:100

Green keepers hut

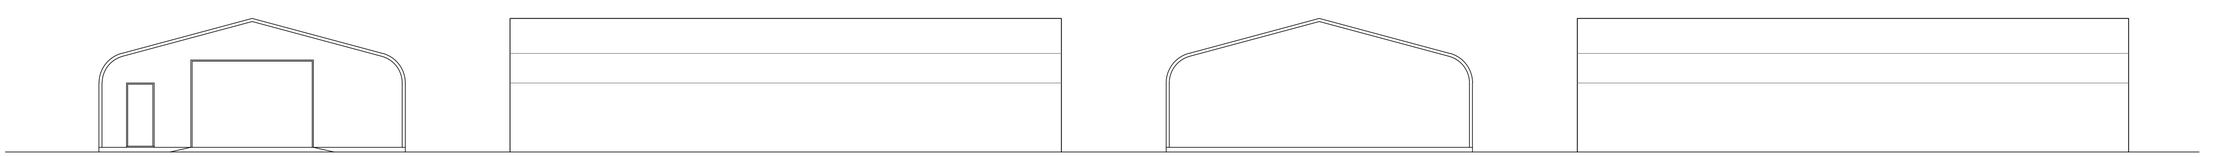

Front Elevation 1:100

Side Elevation 1:100

Rear Elevation 1:100

Side Elevation 1:100

A -

REVISIONS

PETER HUMPHREY
ASSOCIATES

ADDRESS: 2 CHAPEL ROAD, WISBECH, CAMBS, PE13 1RG.

TELEPHONE: 01945 466966
E-MAIL: info@peterhumphrey.co.uk
WEB: www.peterhumphrey.co.uk

CLIENT

SUTTON BRIDGE GOLF COURSE

PROJECT

GREEN KEEPERS HUT

SITE

WEST BANK
SUTTON BRIDGE
LINCS

DRAWING

PLANNING

JOB NO.	PAPER SIZE	DATE
6456 PL01	A1	NOV 2021

Notes:
This drawing is the permission of Peter Humphrey Associates Ltd. and may not be reissued, loaned or copied in whole or part without written consent.

All dimensions shown on the drawing are in millimeters unless stated otherwise. If the drawing is received electronically (PDF) it is the recipient's responsibility to ensure it is printed to the correct paper size. All dimensions to be checked on site prior to commencing work and any discrepancies to be highlighted immediately.

The Construction (Design and Management) Regulations 2015:
Peter Humphrey Associates' form of appointment with the client confirms whether the agent is appointed as 'Designer' or 'Principal Designer' under these regulations. Nevertheless, the design phase has been carried out with due consideration for the safety during construction, occupation and maintenance of the finished project. No extraordinary hazards or risks were identified outside of the routine construction operations that would not already been apparent to a competent contractor.