
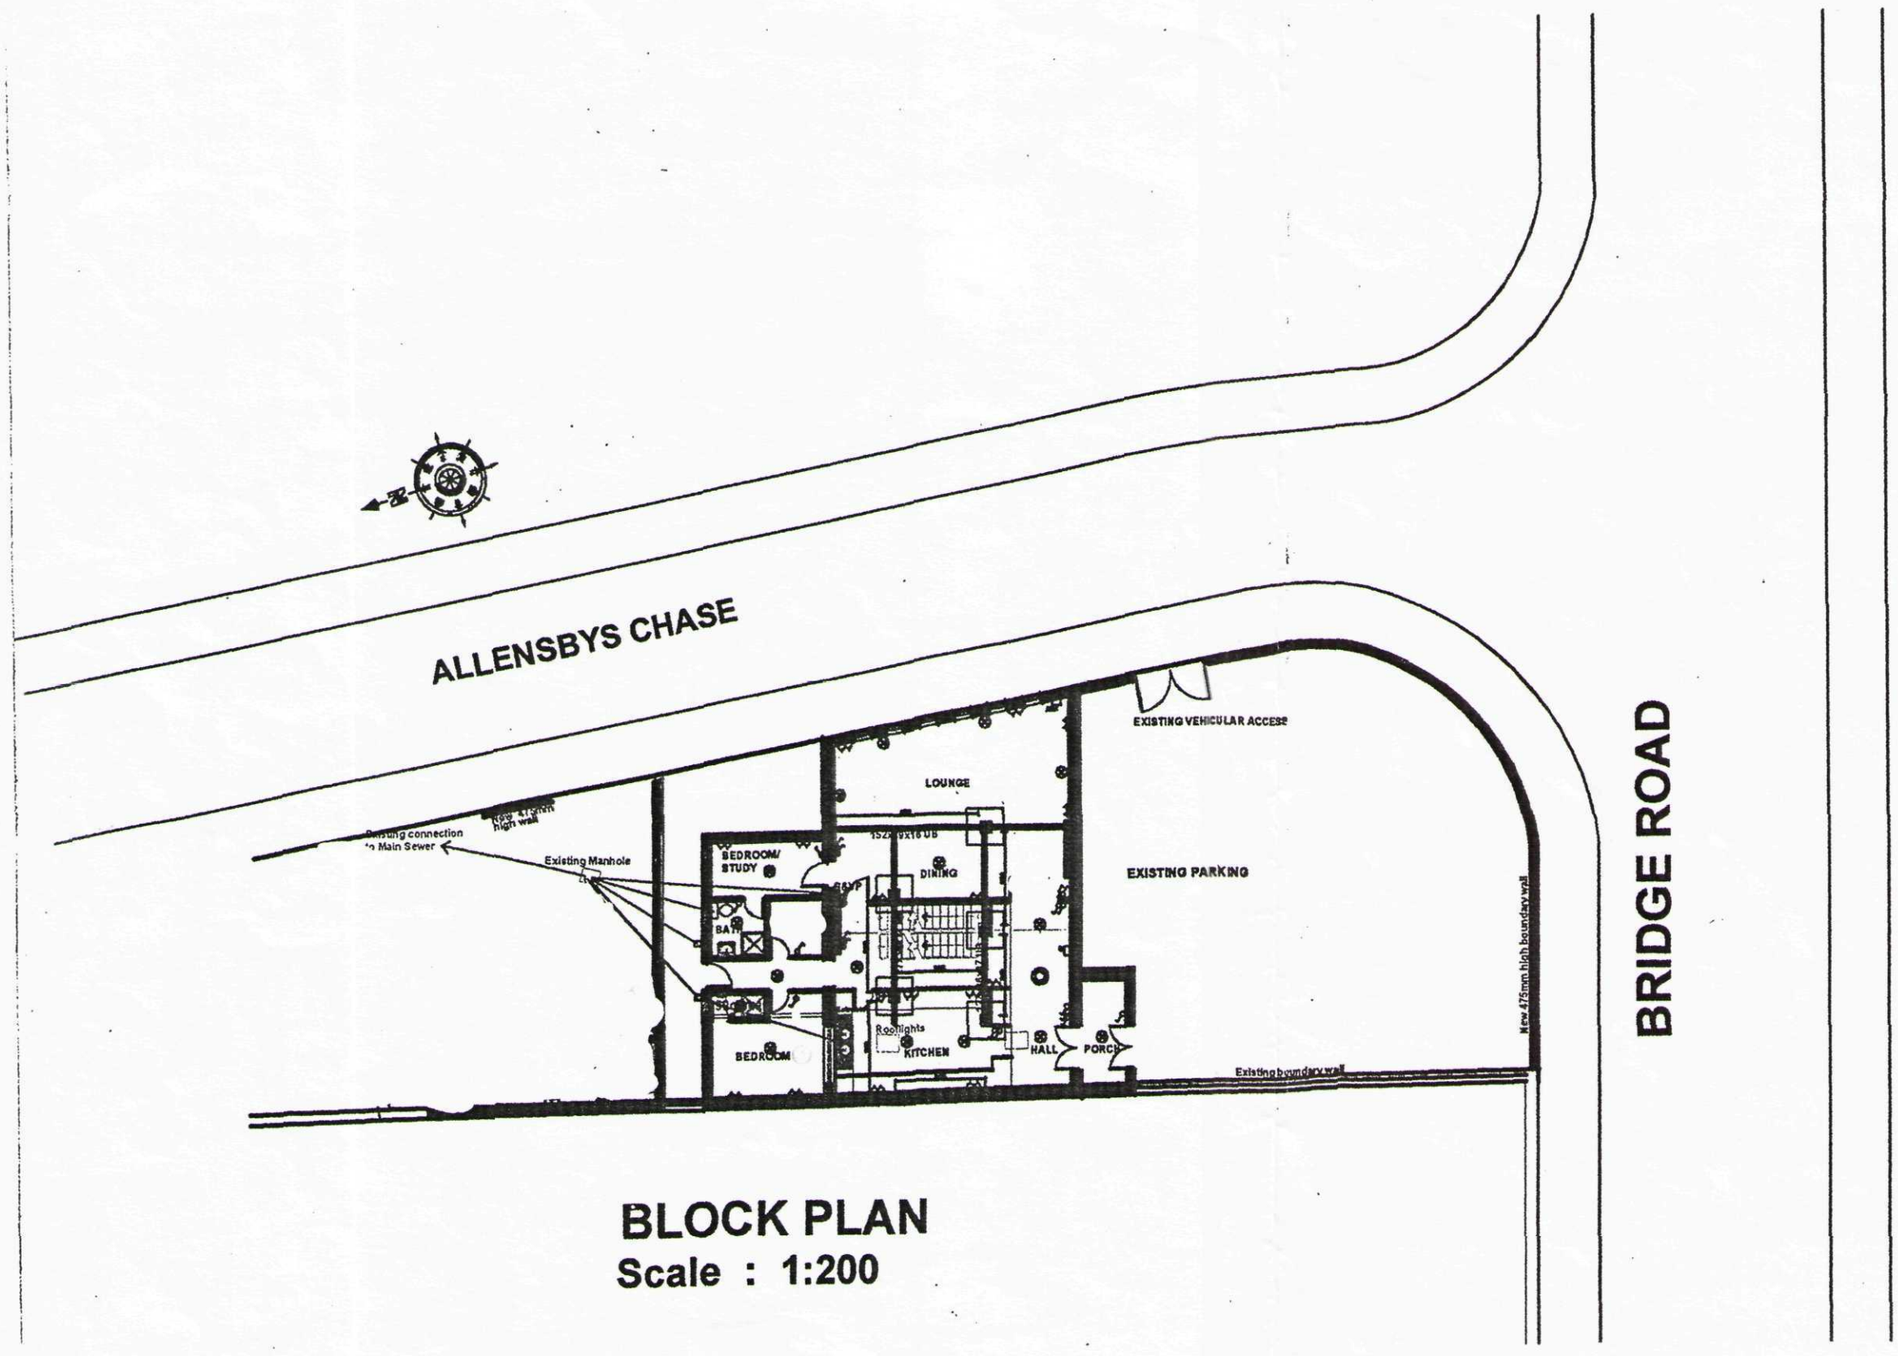


BLOCK PLAN
Scale : 1:200

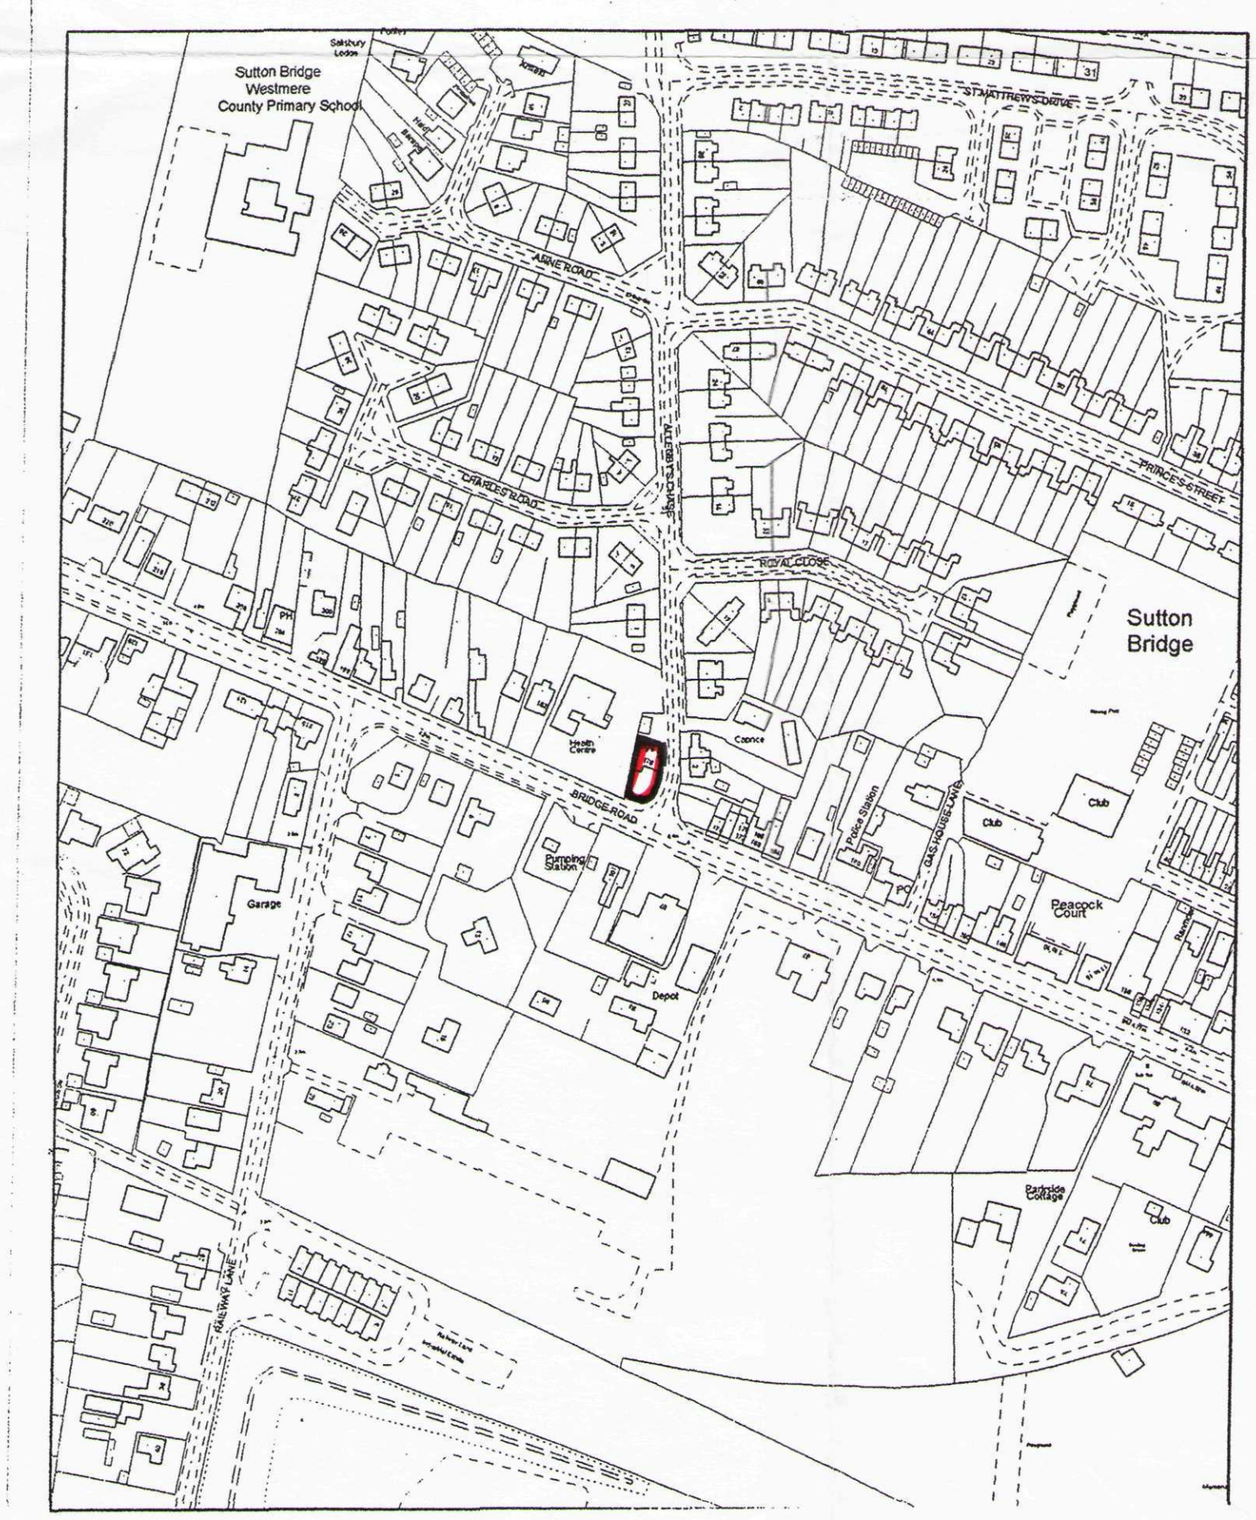

DETERMINED PLAN

SHDC
PLANNING & DEVELOPMENT
1 3 NOV 2003
Ref. 1267/03

Site & Location plan

scale

1:2500