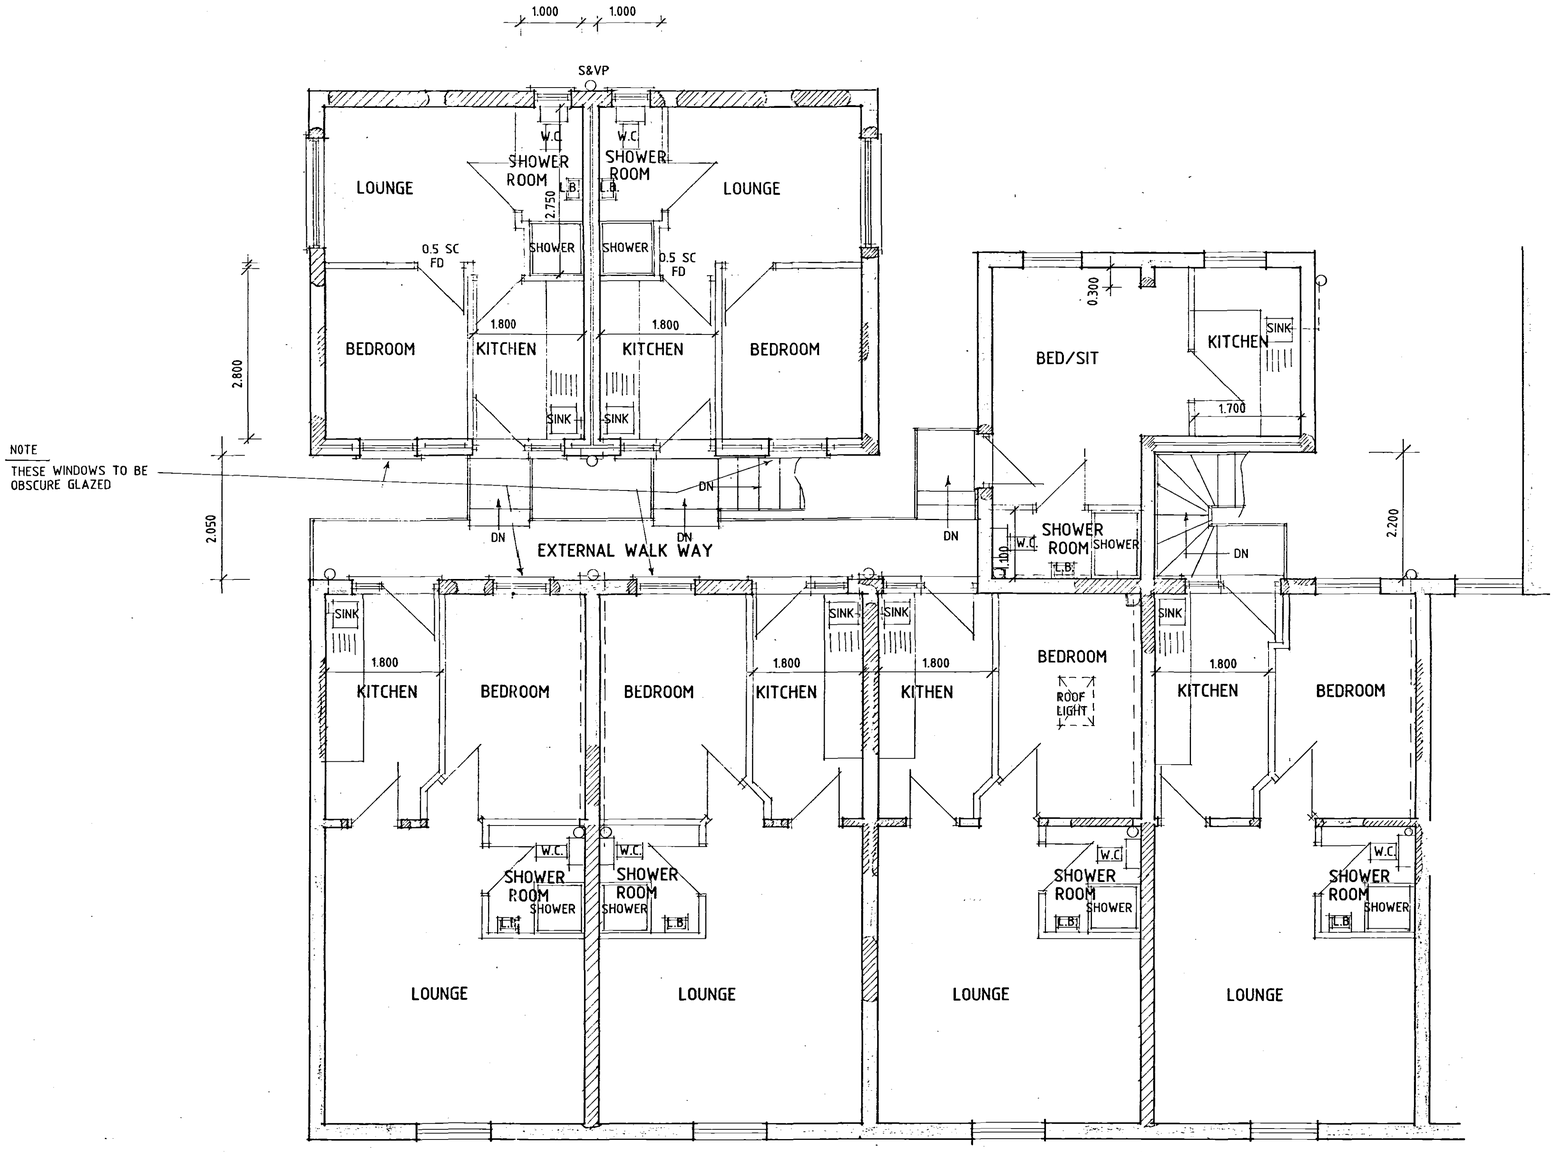



FIRST FLOOR PLAN


Rec'd
Planning & Development
27 JAN 2004
1350/03


B - MINOR ALTS - 23.1.04
A - ALTS / DETAILS ADDED - 21.10.03


Status DESIGN
CONSULTANTS IN ARCHITECTURE & PLANNING


PROPOSED CONVERSION WORKS AT 80, 82, 84, 86 BRIDGE ROAD, SUTTON BRIDGE TO FORM FLATS & BED/SITS
FOR
MR. P. FLOWER.

FIRST FLOOR PLAN AS PROPOSED

| | |
|---|---|
| 1:50 | SD03-086/5 |
| SEPT-03 | B.GILHAM. |


2 Edinburgh Walk, Holbeach,
Spalding, Lincs. PE12 7AP
Tel: 01406 424343 Fax: 01406 490702