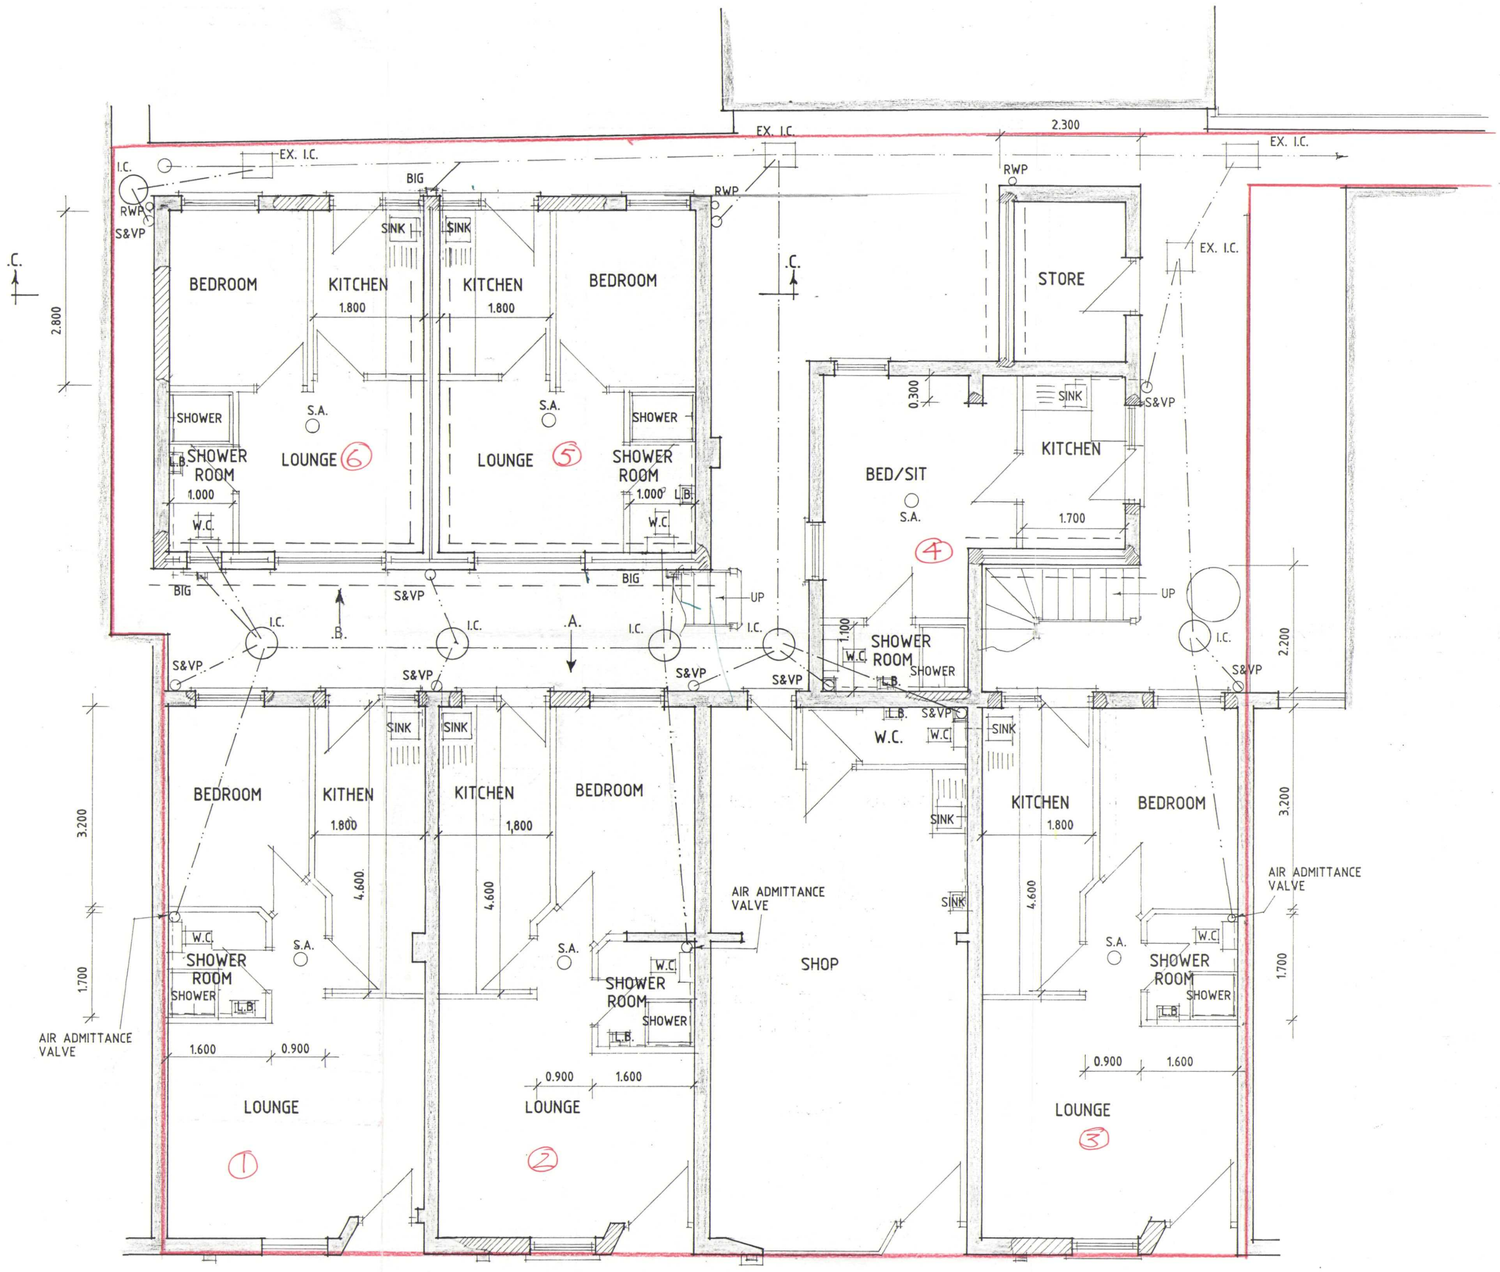


GROUND FLOOR PLAN / SITE PLAN

THIS DRG. TO BE READ IN CONJUNCTION WITH
SD03-086/1, SD03-086/2, SD03-086/3, SD03-086/5, SD03-086/6, SD03-086/7

SUPERSEDED

A - ALTS / DETAILS ADDED -22.10.03

Status DESIGN
CONSULTANTS IN ARCHITECTURE & PLANNING

PROPOSED CONVERSION WORKS AT 80, 82, 84, 86 BRIDGE ROAD, SUTTON BRIDGE TO FORM FLATS & BED/SITS
FOR
MR. P. FLOWER.

GROUND FLOOR PLAN AS PROPOSED

1:50	SD03-086/4
SEPT-03	B.GILHAM.

SHDC
PLANNING & DEVELOPMENT
17 NOV 2003
Ref. 1380/03

2 Edinburgh Walk, Holbeach,
Spalding, Lincs PE12 7AP
Tel: 01406 424343 Fax: 01406 490702