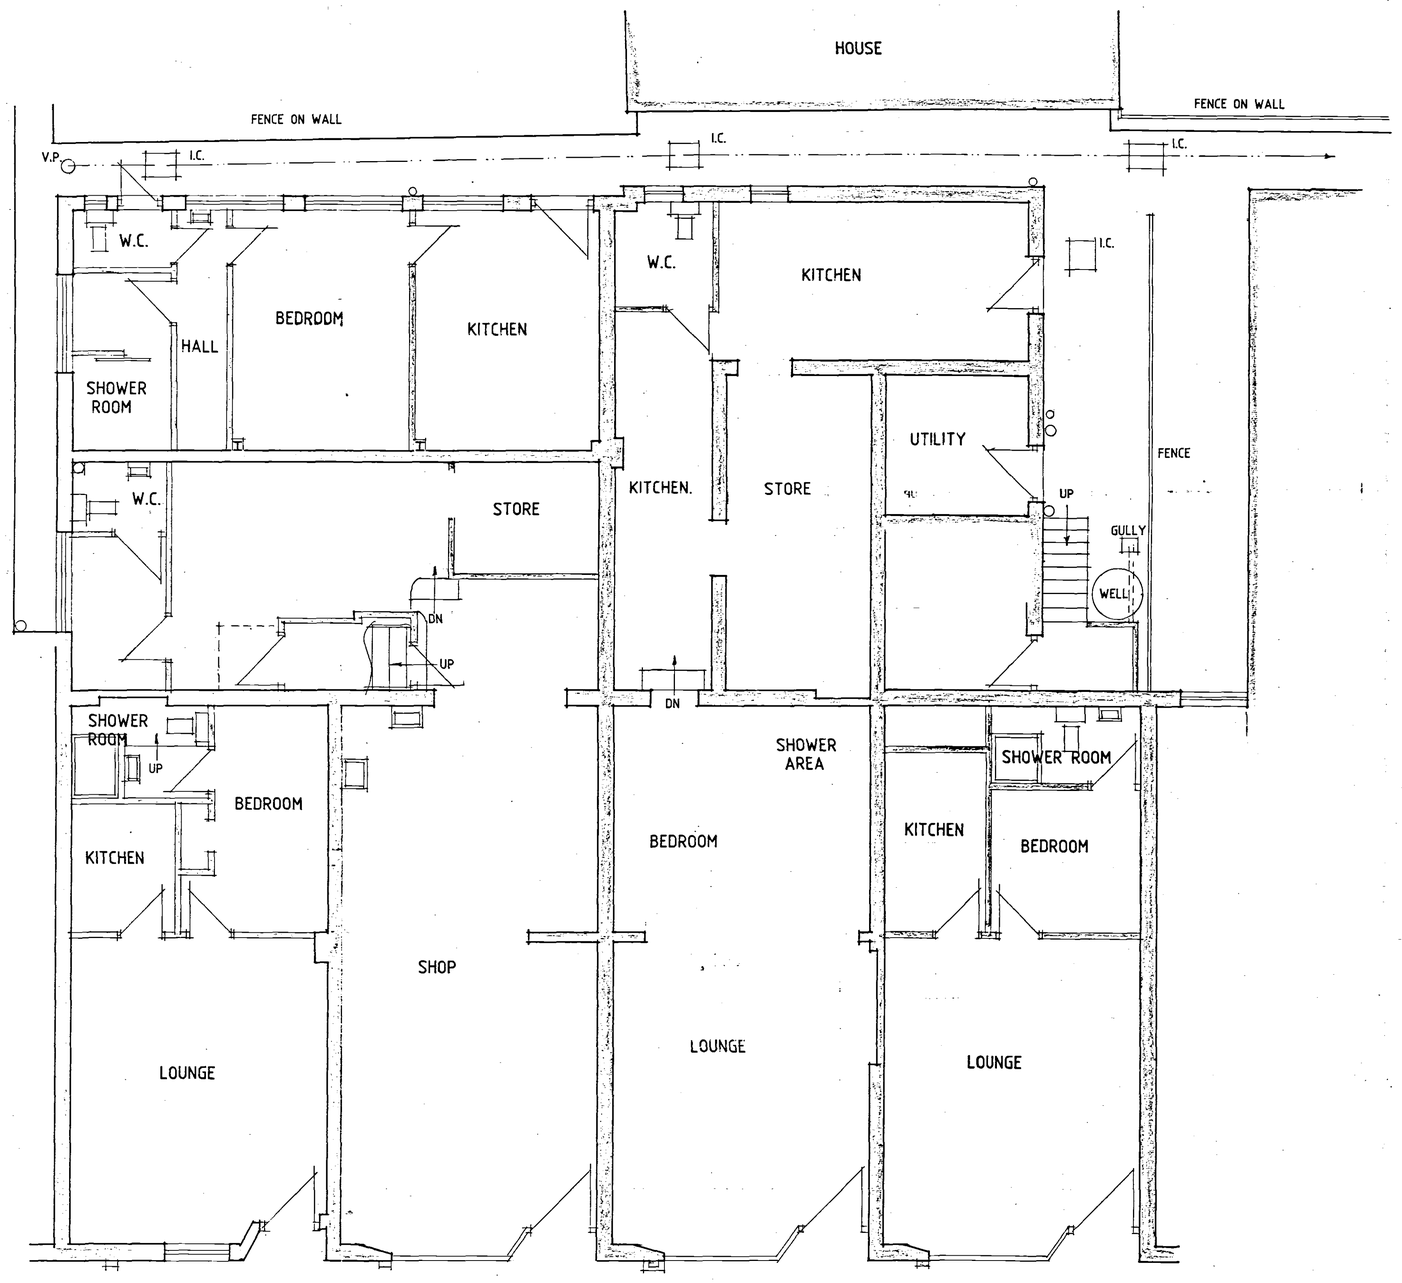


GROUND FLOOR PLAN

SHDC
Planning & Development
0 2 OCT 2003
Ref

Status
DESIGN
CONSULTANTS IN ARCHITECTURE & PLANNING

PROPOSED CONVERSION WORKS AT 80, 82, 84, 86 BRIDGE ROAD, SUTTON BRIDGE TO FORM FLATS & BED/SITS
FOR

MR. P. FLOWER.

GROUND FLOOR PLAN AS EXISTING

1:50	SD03-086/1
SEPT-03	B.GILHAM.

2 Edinburgh Walk, Holbeach,
Spalding, Lincs. PE12 7AP
Tel: 01406 424363 Fax: 01406 490702