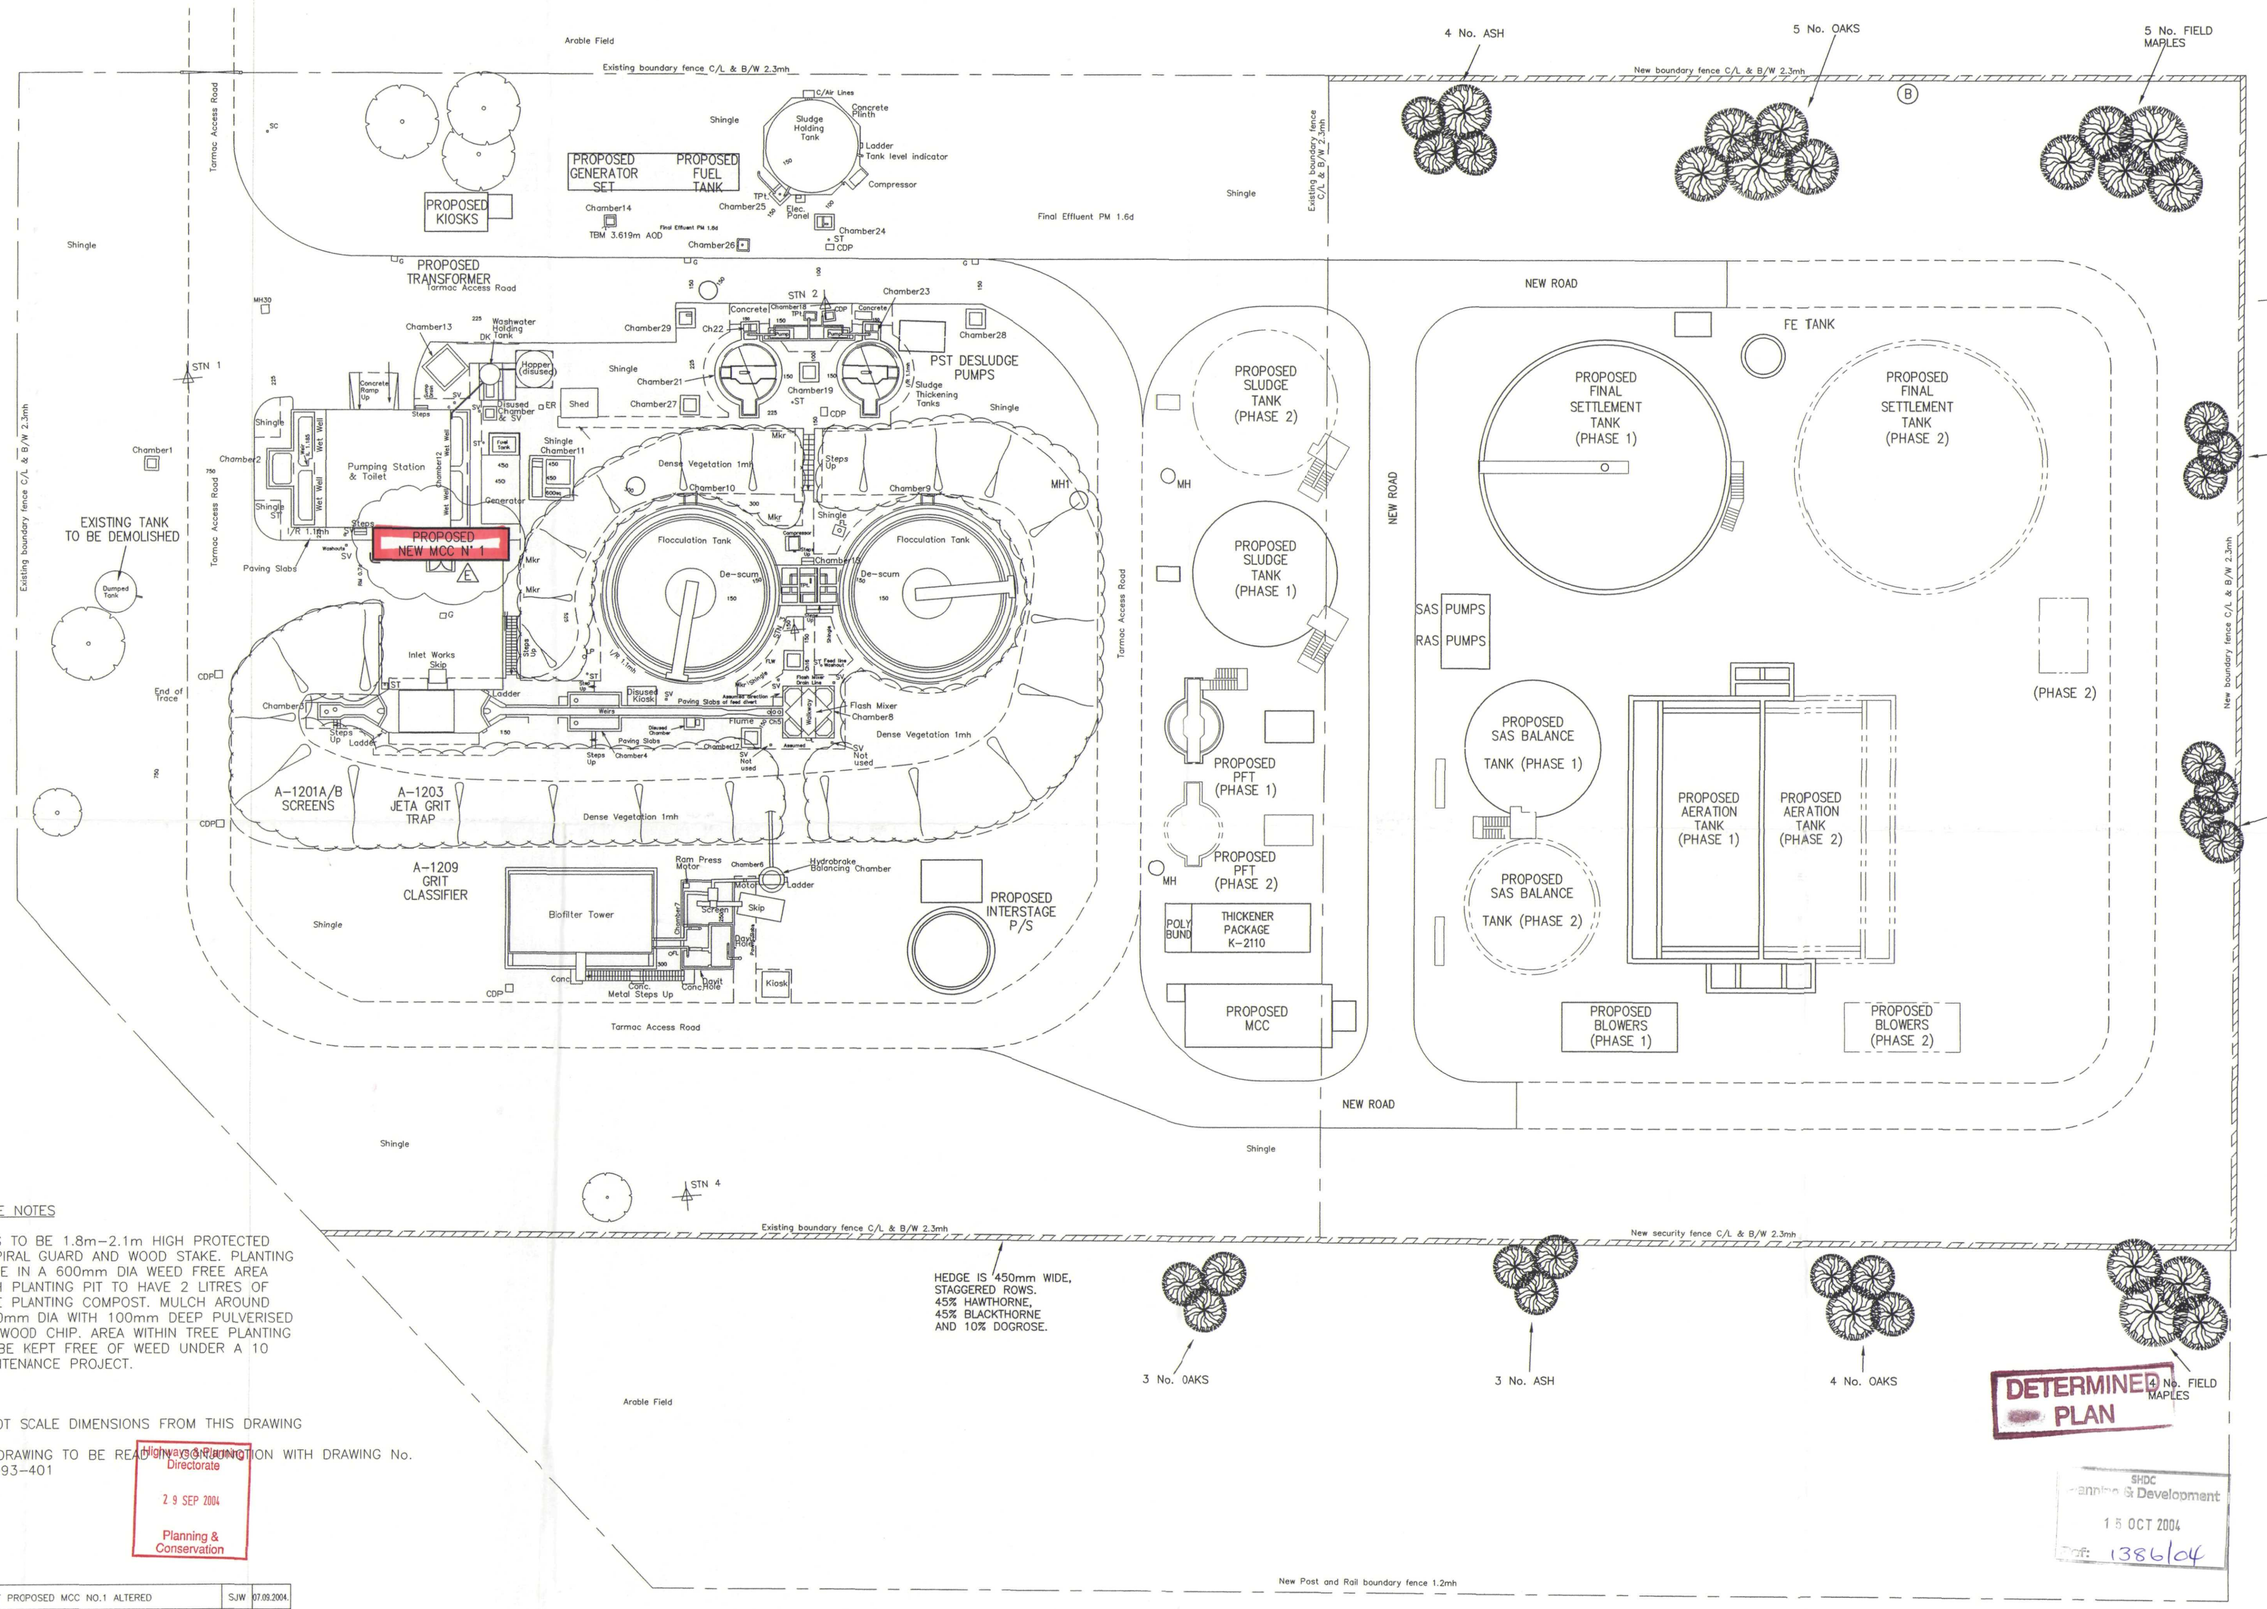


LANDSCAPE NOTES

ALL TREES TO BE 1.8m–2.1m HIGH PROTECTED WITH A SPIRAL GUARD AND WOOD STAKE. PLANTING SHOULD BE IN A 600mm DIA WEED FREE AREA WITH EACH PLANTING PIT TO HAVE 2 LITRES OF PEAT FREE PLANTING COMPOST. MULCH AROUND PLANT 600mm DIA WITH 100mm DEEP PULVERISED BARK OR WOOD CHIP. AREA WITHIN TREE PLANTING AREA TO BE KEPT FREE OF WEED UNDER A 10 YEAR MAINTENANCE PROJECT.

NOTES:–

1. DO NOT SCALE DIMENSIONS FROM THIS DRAWING

2. THIS DRAWING TO BE READ IN CONJUNCTION WITH DRAWING No. SEW–03093–401

Highways & Planning Directorate
2 9 SEP 2004
Planning & Conservation

DETERMINED PLAN
SHDC Planning & Development
1 5 OCT 2004
Ref: 1386/04

REV	DETAILS	BY	DATE
E	POSITION OF PROPOSED MCC NO.1 ALTERED	SJW	07.09.2004.
D	KIOSKS AND INTERSTAGE P/S MODIFIED	GRW	08.07.04.
C	NEW MCC N° 1 ADDED	P.A.T.	07/05/04
B	ADDITIONAL HEDGEROW ADDED	GRW	29/03/04
A	HEDGE ADDED	JS	20/02/04

All copyright and design right subsisting in this document is the property of Anglian Water Services Limited, and may not be reproduced without Anglian Water's consent. This document and the information contained within it is confidential to Anglian Water Services Limited and may not be disclosed to any third party without Anglian Water's consent.
The information shown on this drawing is based on the best available information but the actual position of all apparatus must be regarded as approximate and MUST be established by trial holes. No liability whatsoever is accepted for any error or omission.
Reproduced from the Ordnance Survey map by Anglian Water Services Limited by permission of Ordnance Survey on behalf of the Controller of Her Majesty's Stationery Office ©Crown copyright Anglian Water Services Limited. licence number WU298492

anglianwater
TECHNOLOGY GROUP
Thorpe Wood House, Thorpe Wood, Peterborough, Cambridgeshire, PE3 6WT
Tel: 01733 414100 Fax: 01733 414111

PROJECT TITLE
SUTTON BRIDGE STW

DRAWING TITLE
PLANNING LAYOUT

SURVEYED RANDALLS	DRAWN GRW	DESIGNED IB
CHECKED	APPROVED	DATE 17–07–03
SCALE 1:250	A1	OCD CODE SUTBST
DRAWING No:– SEW–03093–400		REV E