
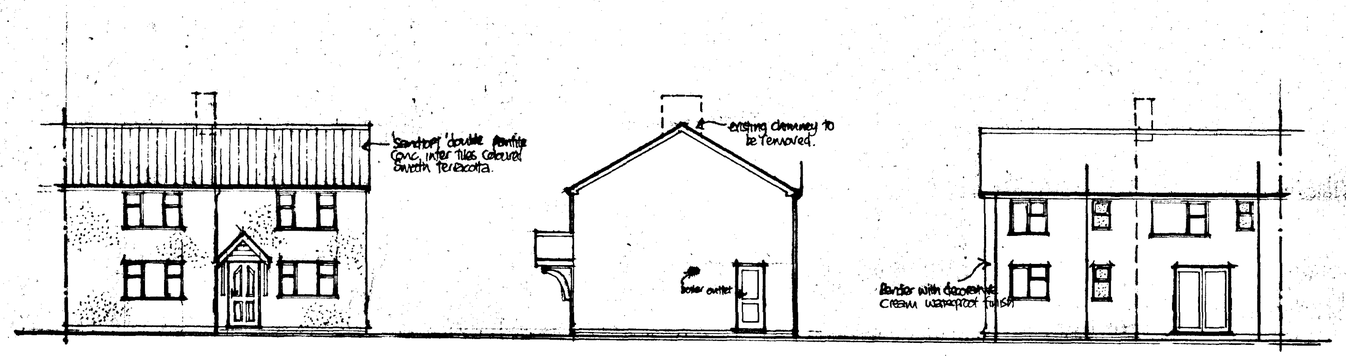



FRONT

SIDE


REAR

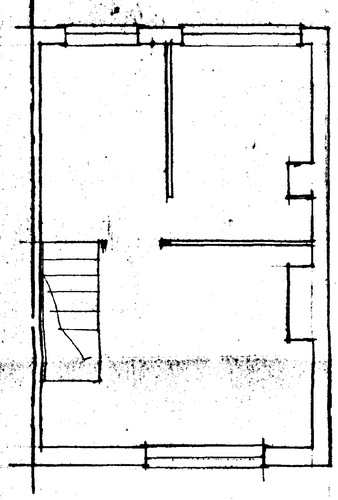


FIRST FLOOR EXISTING

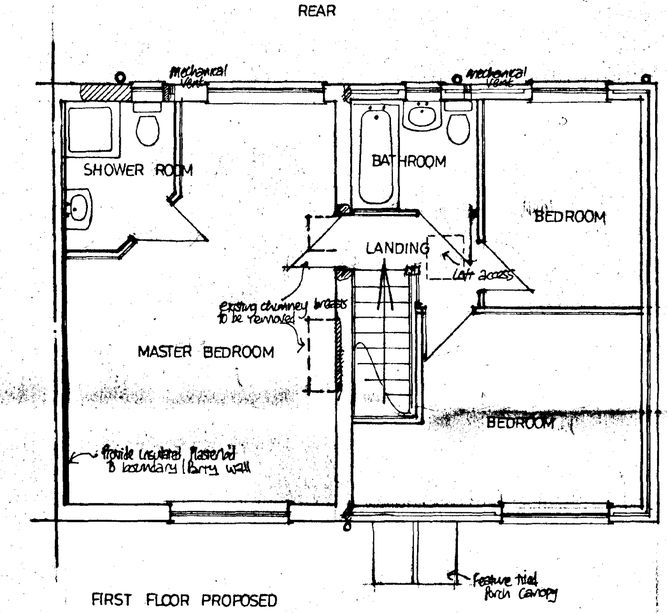

FIRST FLOOR PROPOSED

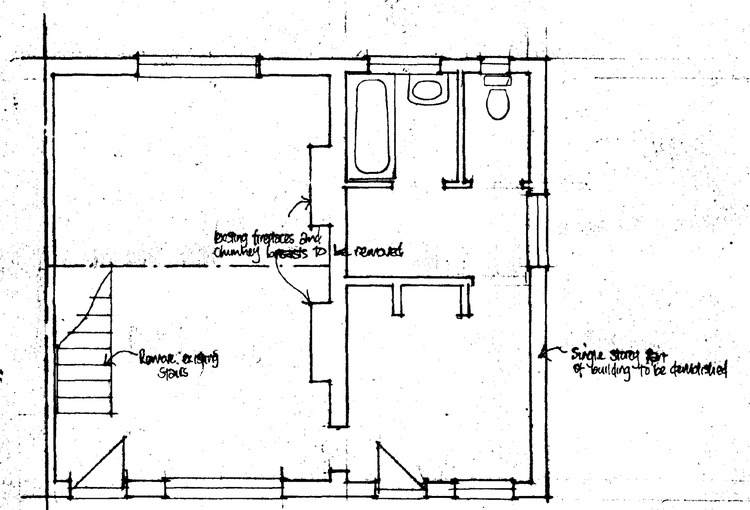

GROUND FLOOR EXISTING

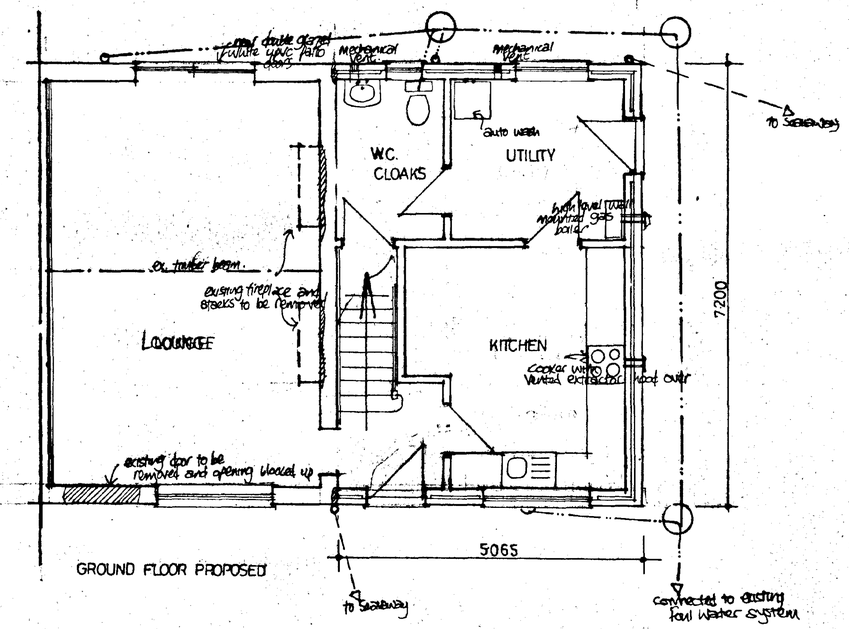

GROUND FLOOR PROPOSED

DETERMINED PLAN

SOUTH HOLLAND HOUSING & PLANNING
07 DEC 2001
Ref: 1396/01

NOTES

All dimensions must be checked on site and not scaled from this drawing.

A	Date	Revisions

© copyright

Client

Mr & Mrs B.D. TARLING.

Job Title

PROPOSED TWO STOREY EXTENSION AND WORKS TO HOUSE
212 BRIDGE ROAD,
SUTTON BRIDGE,
LINCS.

Drawing Title

PLANS AND ELEVATIONS

Scale 1:50, 1:100.

Date NOV, 2001. Drawn by LWB

Drg No. Rev.