

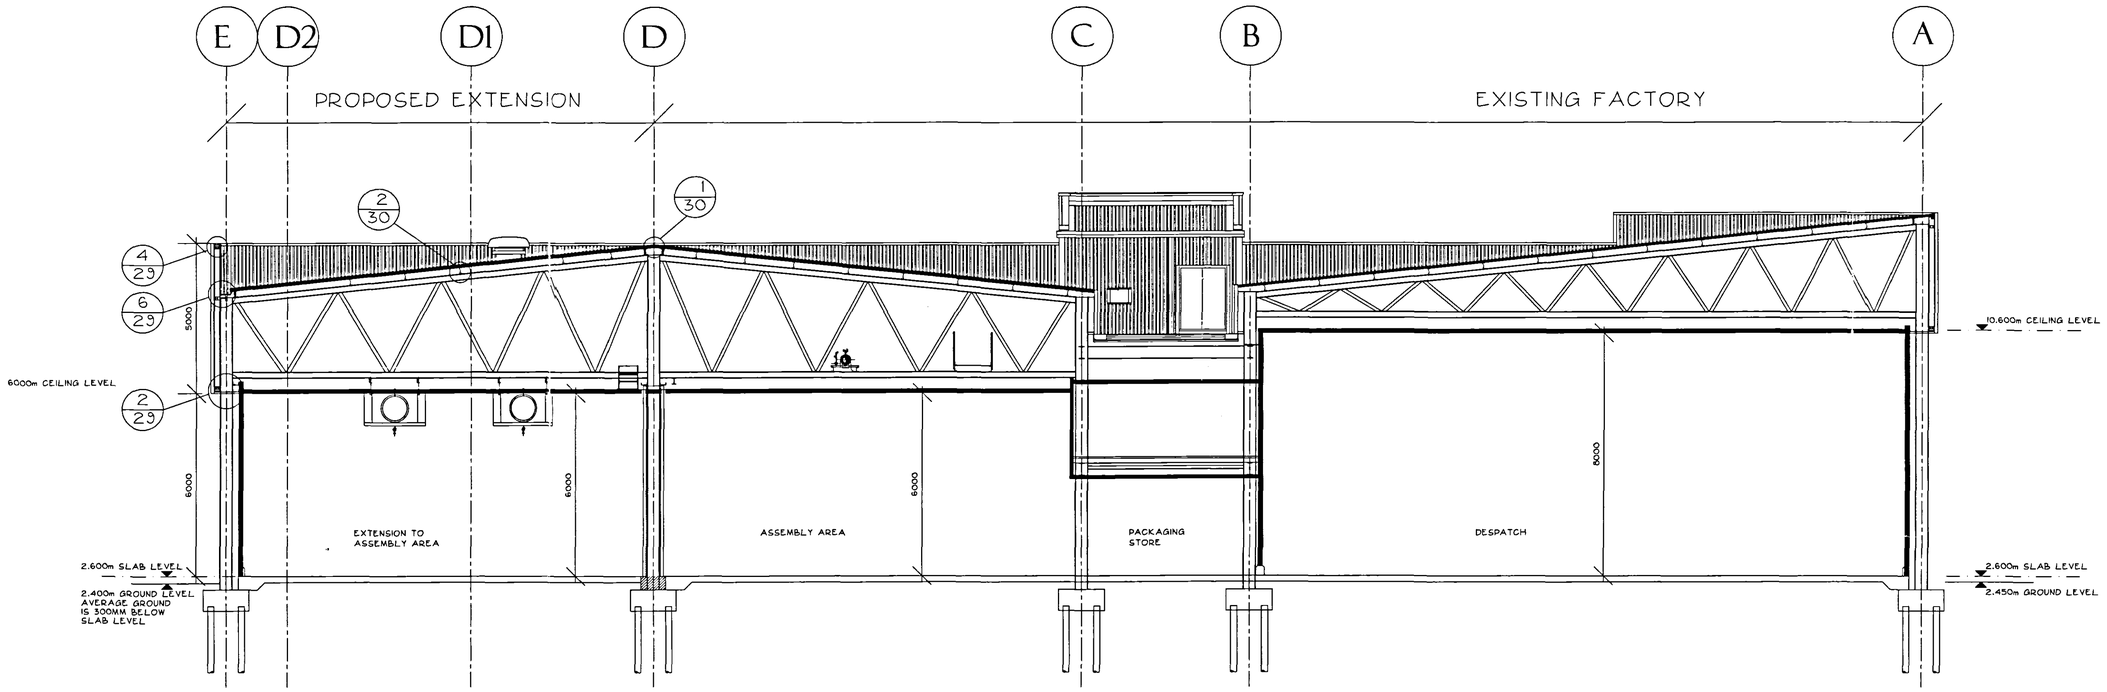



SECTION A - A THROUGH PROPOSED EXTENSION

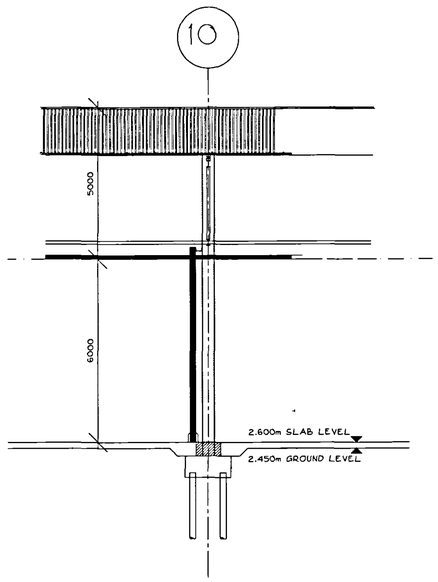

SECTION D-D THROUGH JUNCTION ON GL 10

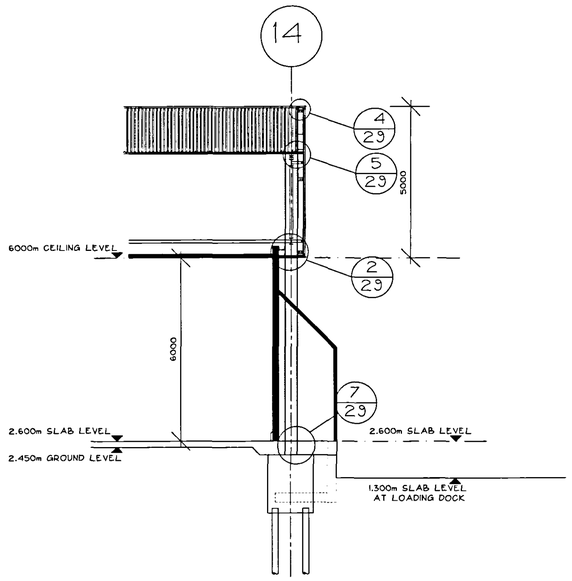

SECTION E-E THROUGH VERGE ON GL 14

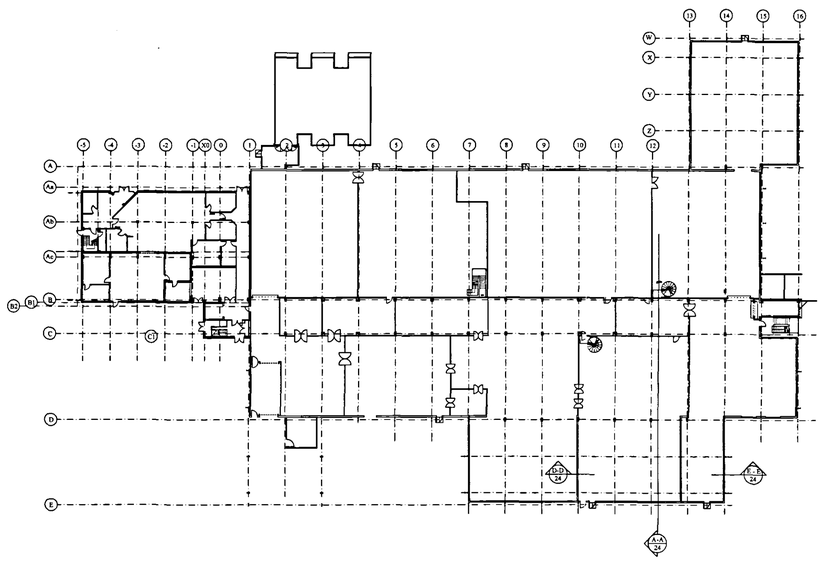

LOCATION PLAN 1:500

DO NOT SCALE FROM THIS DRAWING
THE CONTRACTOR IS TO CHECK ALL DIMENSIONS ON SITE AND REPORT DISCREPANCIES TO THE ARCHITECT
THIS DRAWING IS COPYRIGHT

APPROVAL STATUS

No.	ELEMENT	BY	DATE
1	CONFIRMATION OF GENERAL ARRANGMENT		

RMDC
Planning & Development
17 OCT 2005
Ref: 1418/05

PRELIMINARY

ISSUE	date	drawn	notes	check
ORIGINAL	12/10/05	JCA	FIRST ISSUE	

ARCTICA
ARCHITECTURE • PLANNING • PROJECT MANAGEMENT
Telephone 01780 758575 Fax 01780 758501
succeed@arctica.co.uk

PROJECT
GEEST
WINGLAND FOODS
PROJECT MULL

DRAWING
FACTORY EXTENSION
SECTIONS

SCALE
1:100 @ A1

JOB
05-25