

DO NOT SCALE FROM THIS DRAWING
THE CONTRACTOR TO CHECK ALL DIMENSIONS ON SITE AND REPORT DISCREPANCIES TO THE ARCHITECT
THIS DRAWING IS COPYRIGHT


APPROVAL STATUS			
No.	ELEMENT	BY	DATE
1	CONFIRMATION OF GENERAL ARRANGMENT		25/11/04

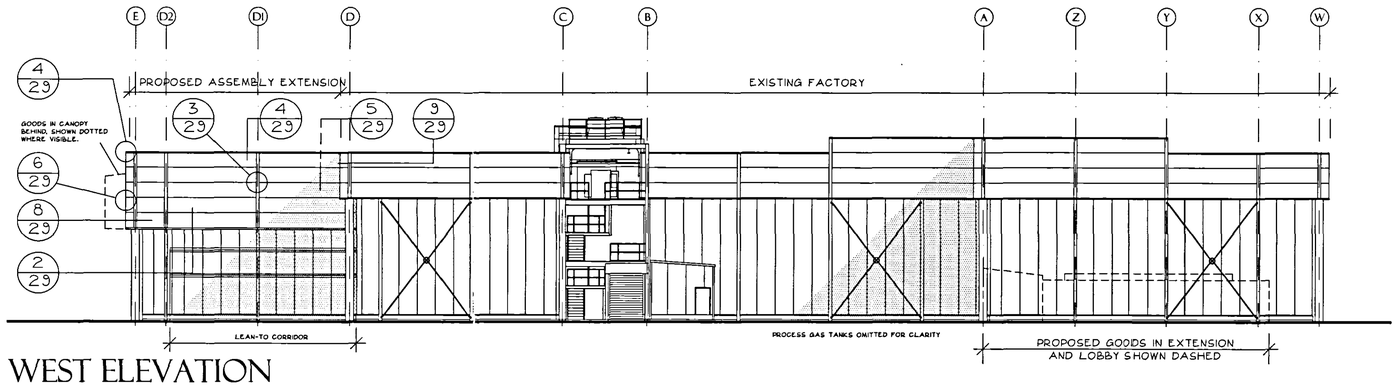


WEST ELEVATION

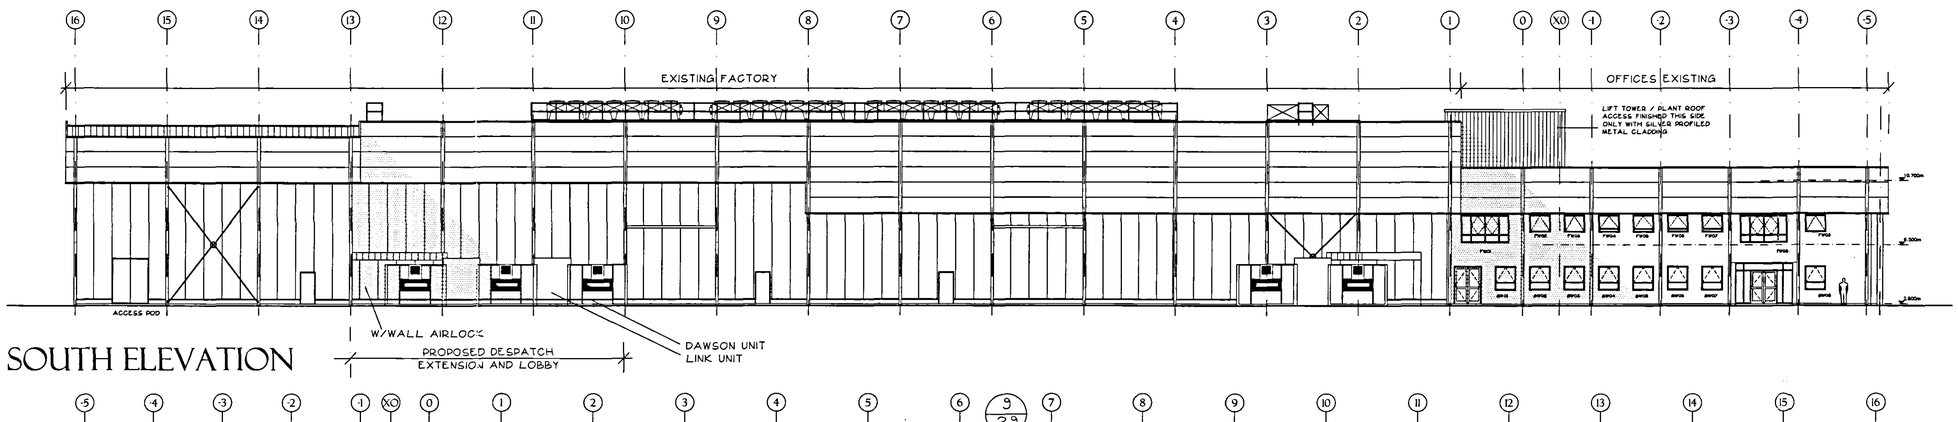

SOUTH ELEVATION

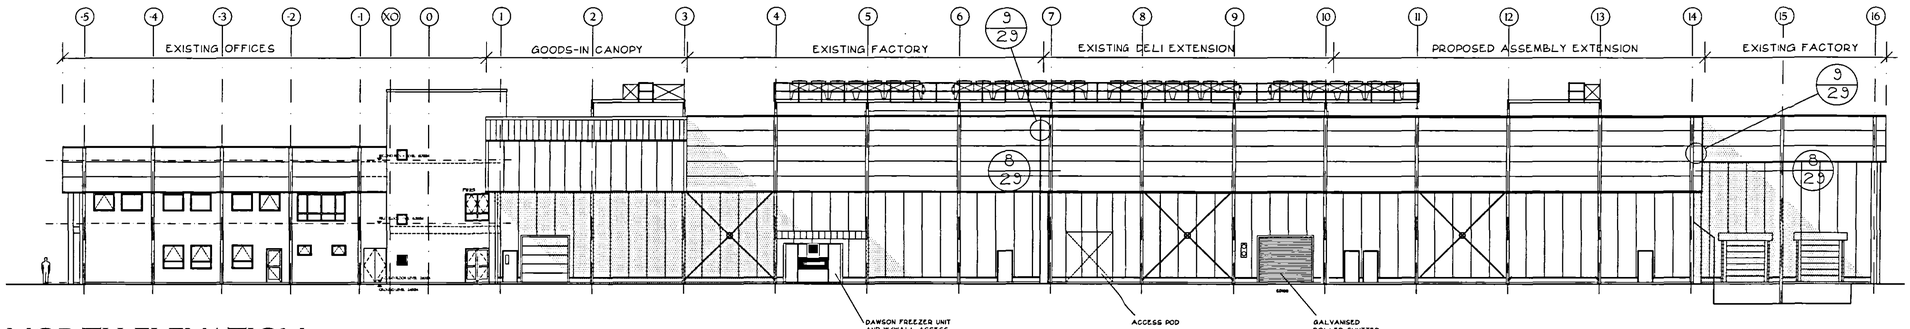

NORTH ELEVATION

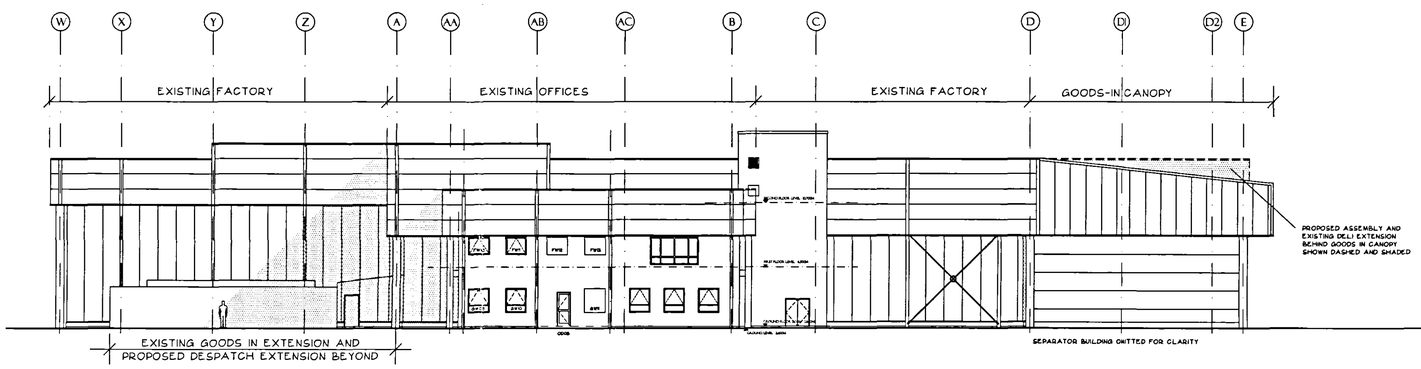

EAST ELEVATION

FINISHES NOTES

BUILDING BUILDING CONSTRUCTED AS FOLLOWS:-

FACTORY

INSULATED WHITE WALL PANELS IN WHITE EXTERNAL QUALITY FINISH ON FLOOR SLAB. DOORS IN WHITE WALLING TO BE FINISHED WHITE. EXPOSED STEEL FRAME COLUMNS AND CROSS BRACING TO BE FINISHED IN SILVER COLOUR. INSULATED FASCIA PANELLING SYSTEM ABOVE WITH EXPRESSED JOINTS IN METALLIC SILVER PVF2 FINISH.
G/STEEL RAINWATER DOWNPIPES WHERE EXPOSED.

ROOFS

ROOFS TO BE FORMED FROM DOUBLE SKIN INSULATED PROFILED METAL CLADDING FINISHED IN GREY COLOUR TO BOTH FACTORY AND OFFICES.

OFFICES

TERRACOTTA ARCHITECTURAL MASONRY BLOCKWORK WITH MATCHING CEMENT JOINTS. WHITE UPVC WINDOWS. WHITE ALUMINIUM ENTRANCE DOORS. BLUE PAINTED S/WOOD DOORS TO PLANTROOMS ETC. INSULATED FASCIA PANELLING SYSTEM ABOVE WITH EXPRESSED JOINTS IN METALLIC SILVER PVF2 FINISH. G/STEEL RAINWATER DOWNPIPES WHERE EXPOSED.

GENERAL NOTES

METALLIC SILVER COLOUR REFERENCE TO BE RAL 9006

PROPOSED ASSEMBLY EXTENSION

TO BE CONSTRUCTED TO MATCH EXISTING FACTORY USING SAME EXTERNAL MATERIALS, FINISHES AND DETAILS.

PROPOSED DESPATCH EXTENSION

TO BE FORMED FROM WHITE FINISHED W/WALLING TO AIRLOCK AND RENTED DAWSON CHILLER UNITS, 3 NOS. WITH MATCHING L/K UNITS.

SHDC
Planning & Development
17 OCT 2005
Ref: 1418/05

ORIGINAL	12/10/05	JGA	FIRST ISSUE	
issue	date	drawn	notes	check

ARCTICA
ARCHITECTURE • PLANNING • PROJECT MANAGEMENT
Telephone 01780 758575 Fax 01780 758501
succeed@arctica.co.uk

PROJECT
GEEST
WINGLAND FOODS
PROJECT MULL

DRAWING
PROPOSED ELEVATIONS

SCALE
1:200 @ A1

JOB
05-25

NUMBER
23

REV