
DO NOT SCALE FROM THIS DRAWING
THE CONTRACTOR IS TO CHECK ALL DIMENSIONS ON SITE AND REPORT DISCREPANCIES TO THE ARCHITECT
THIS DRAWING IS COPYRIGHT

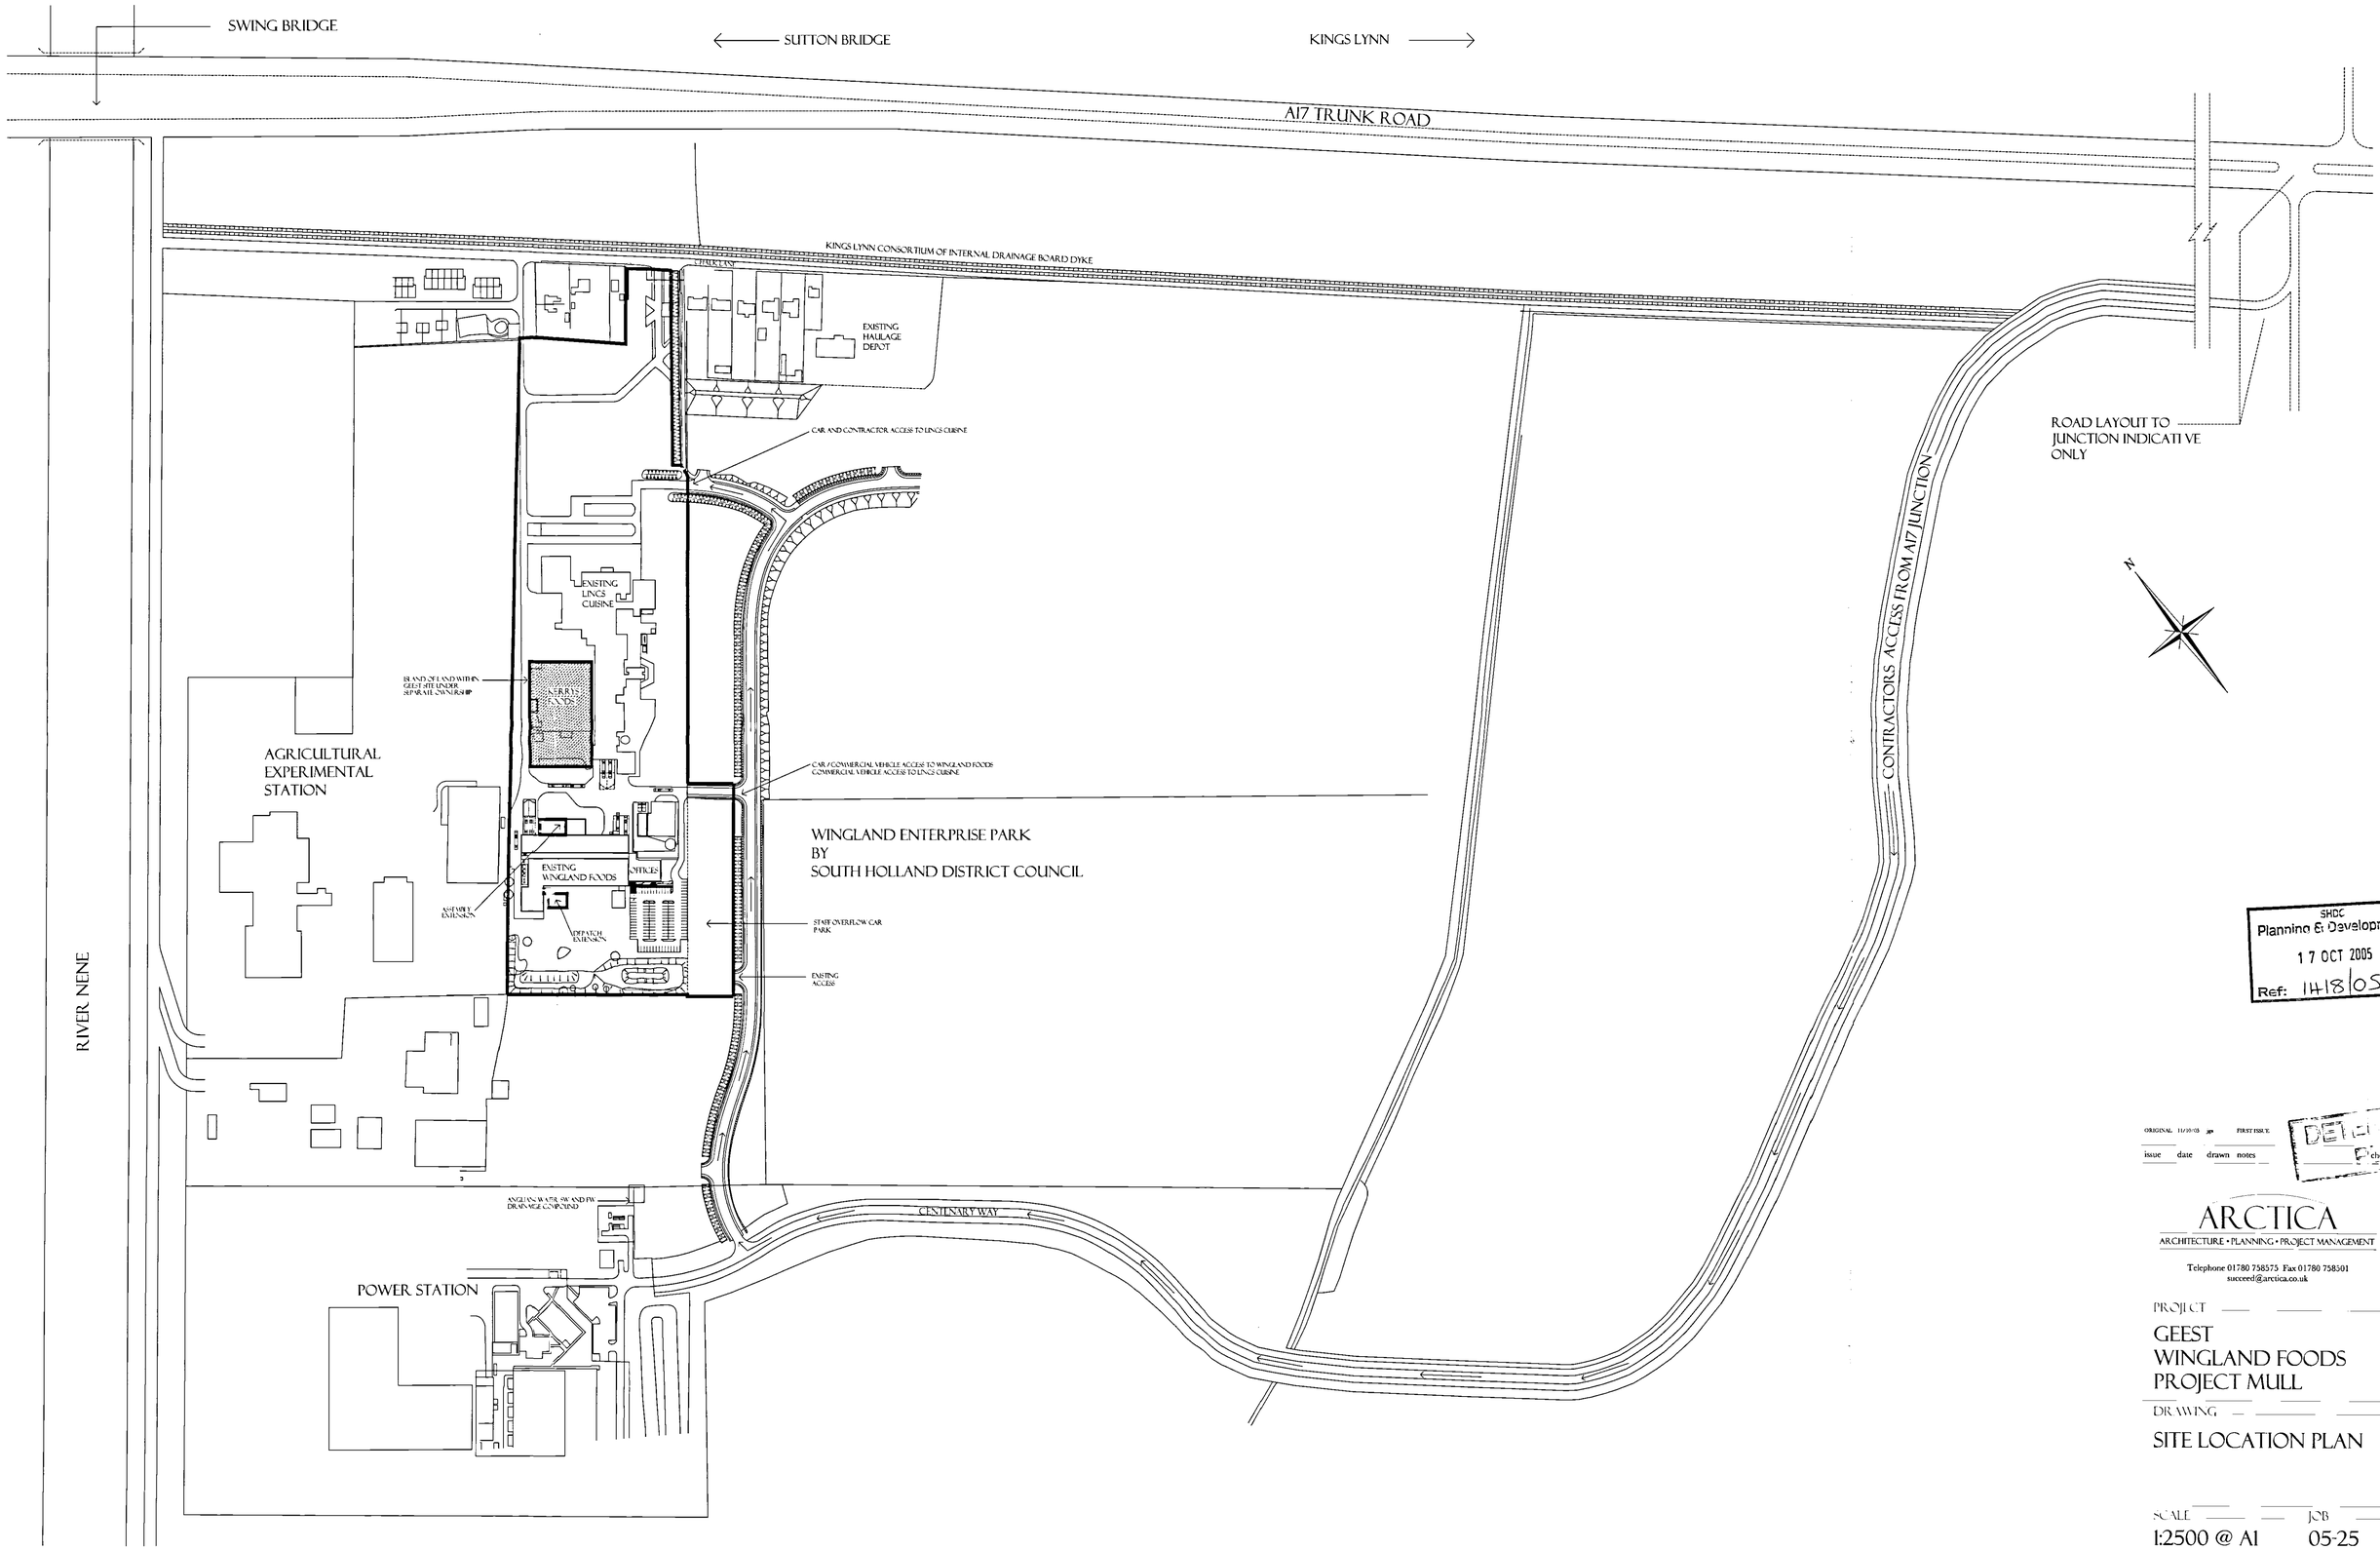

SHDC
Planning & Development
17 OCT 2005
Ref: 1418/05

issue	date	drawn	notes
ORIGINAL	11/10/05	gp	FIRST ISSUE

DETAIL check

ARCTICA
ARCHITECTURE • PLANNING • PROJECT MANAGEMENT
Telephone 01780 758575 Fax 01780 758501
succeed@arctica.co.uk

PROJECT
GEEST
WINGLAND FOODS
PROJECT MULL

DRAWING
SITE LOCATION PLAN

SCALE
1:2500 @ A1

JOB
05-25

NUMBER
10

REV