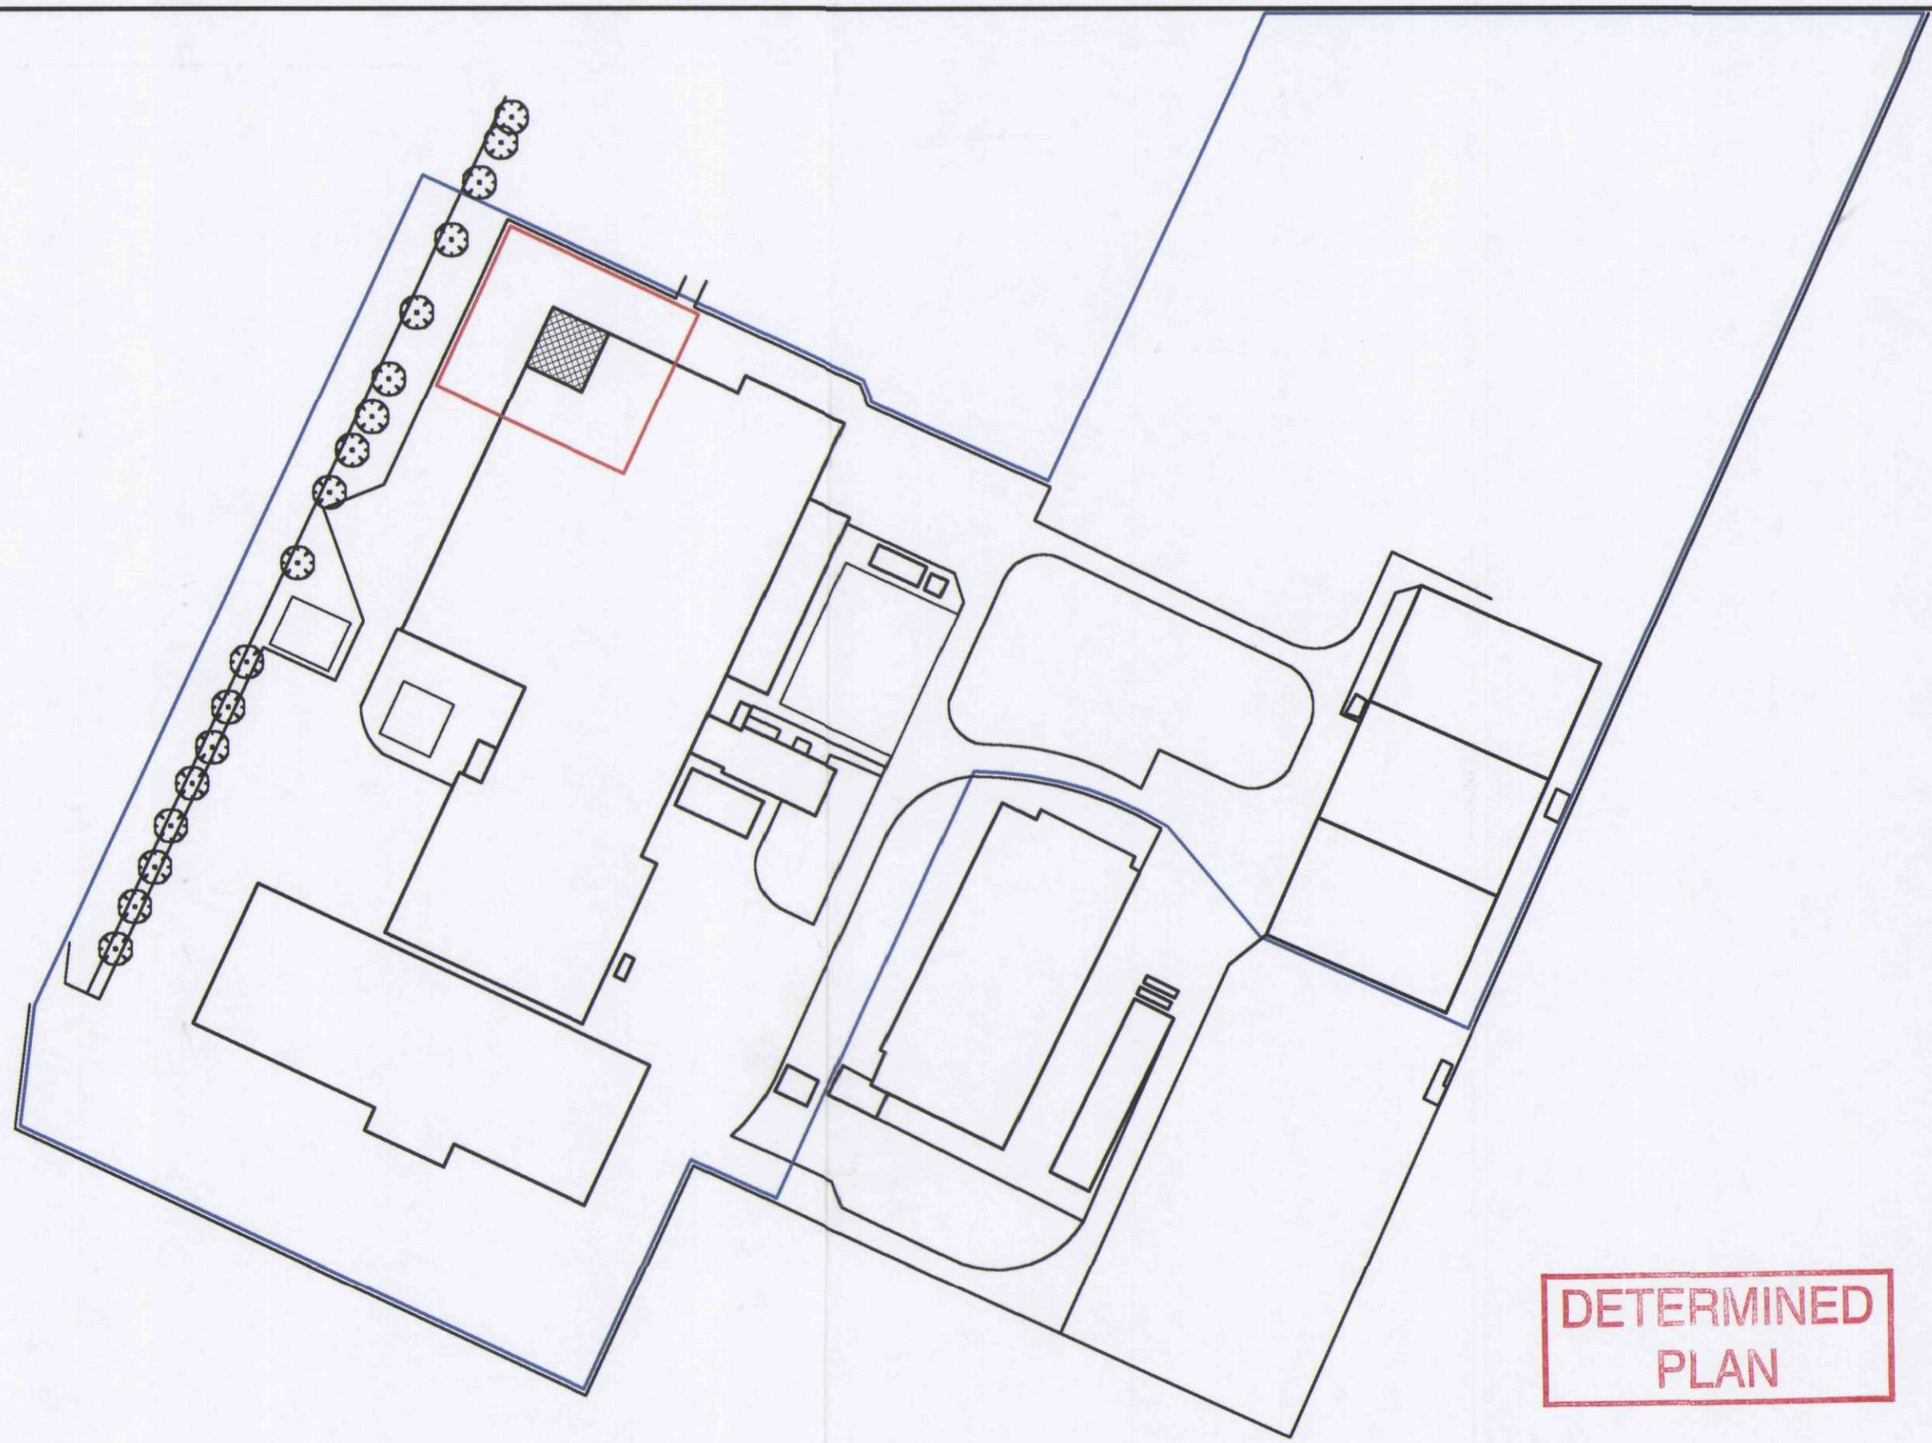

SHDC
Planning & Development
25 OCT 2004
Ref: 1429/04

DETERMINED PLAN

DO NOT SCALE - IF IN DOUBT TELEPHONE 01359 240725

THIS DRAWING IS THE PROPERTY OF : THURLOW NUNN STANDEN LTD. AND TOGETHER WITH THE DETAILS SHOWN MUST NOT BE COMMUNICATED TO, PASSED ON TO ANY THIRD PARTY WITHOUT THE RECEIPT OF WRITTEN PERMISSION OF THE : SPECIALIST INSTALLATIONS DIVISION.

REV.	DATE.	REVISION.	DRN.

PROJECT:
Proposed Dry Storage Building At :-
East Bank, Sutton Bridge.

SITE PLAN

CLIENT:
SOLANUM Ltd
EAST BANK
SUTTON BRIDGE
SPALDING
LINCOLNSHIRE
PE12 9YB

Thurlow Nunn Standen Ltd.
Specialist Installations Division
Blackbourne Works,
ELMSWELL, Bury St. Edmunds,
Suffolk, IP30 9HQ.
Tel : (01359) 240725
Fax : (01359) 242255
E-mail : sid@tnsgroup.co.uk

SCALE:	SHEET:	DRAWN BY:
1:1250	A3	James O. Williams
SALES ORDER No.	DRAWING No:	ISSUE:
PRL	1,065 : 03 : 01	
DATE: October 2004		