DO NOT SCALE - FOR LOCATION PURPOSES ONLY

SHDC
Planning & Development
25 OCT 2004
Ref: 1429/04

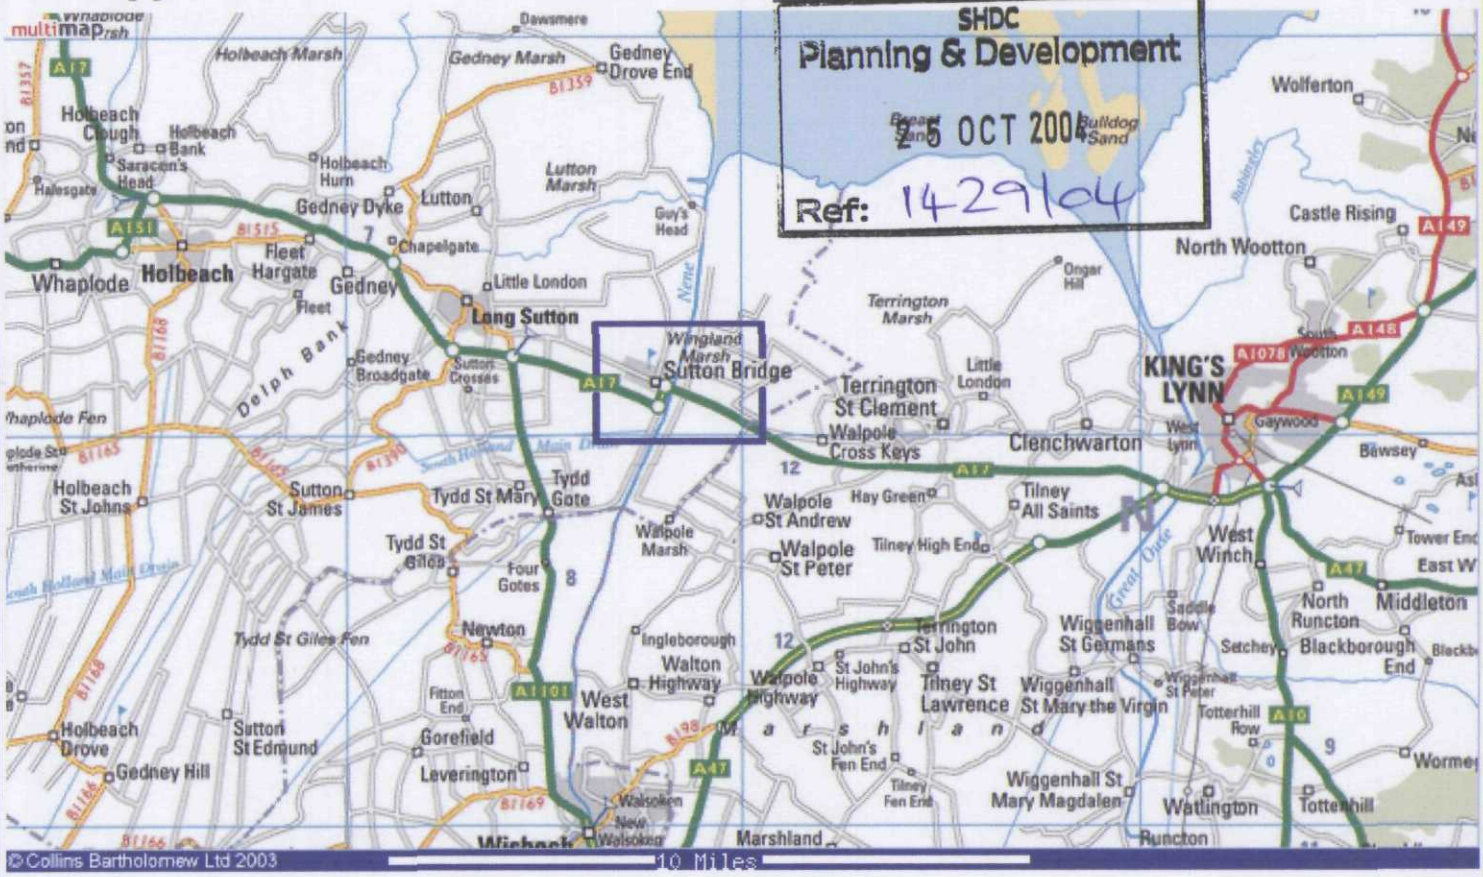

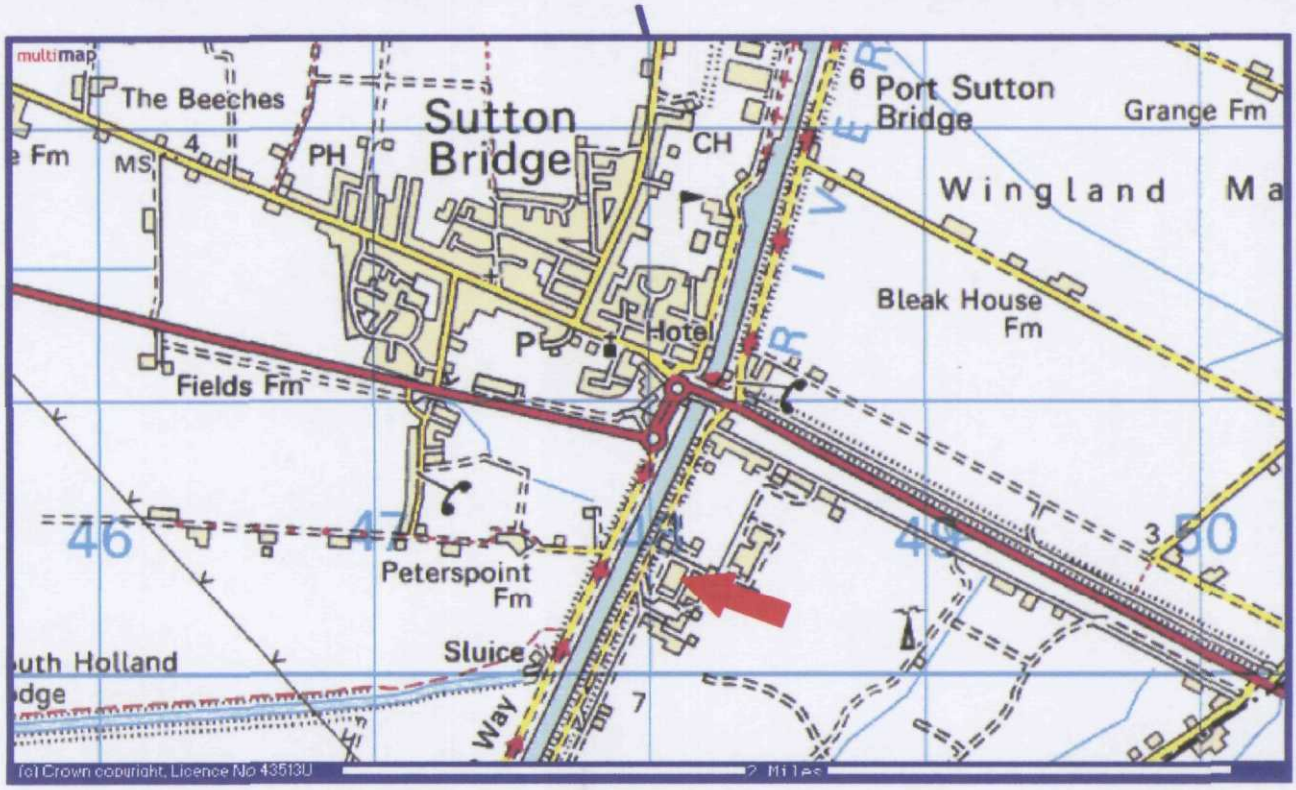

Thurlow Nunn Standen Ltd. Specialist Installations Division Blackbourne Works, ELMSWELL, Bury St. Edmunds, Suffolk, IP30 9HQ. Tel : (01359) 240725 Fax : (01359) 242255 E-mail : sid@tnegroup.co.uk	SITE/DELIVERY ADDRESS: Solanum Ltd. East Bank Sutton Bridge Spalding Lincolnshire PE12 9YB	CONTACT TELEPHONE Nos. Mick Sorrell Solanum Projects t 01406 350528 m 07712 623523 S.O.No.	CLIENT. Solanum Ltd. East Bank Sutton Bridge Spalding Lincolnshire PE12 9YB	SALES ORDER No: PRL SCALE: NTS SHEET: A4 DRAWN BY: James O. Williams DATE: October 2004	TITLE: SITE LOCATION DRG No: 1065:01:01 REV:

DETERMINED

PLAN

~~SUPERSEDED~~