
400/150 = 5· 150 + 200 = 350

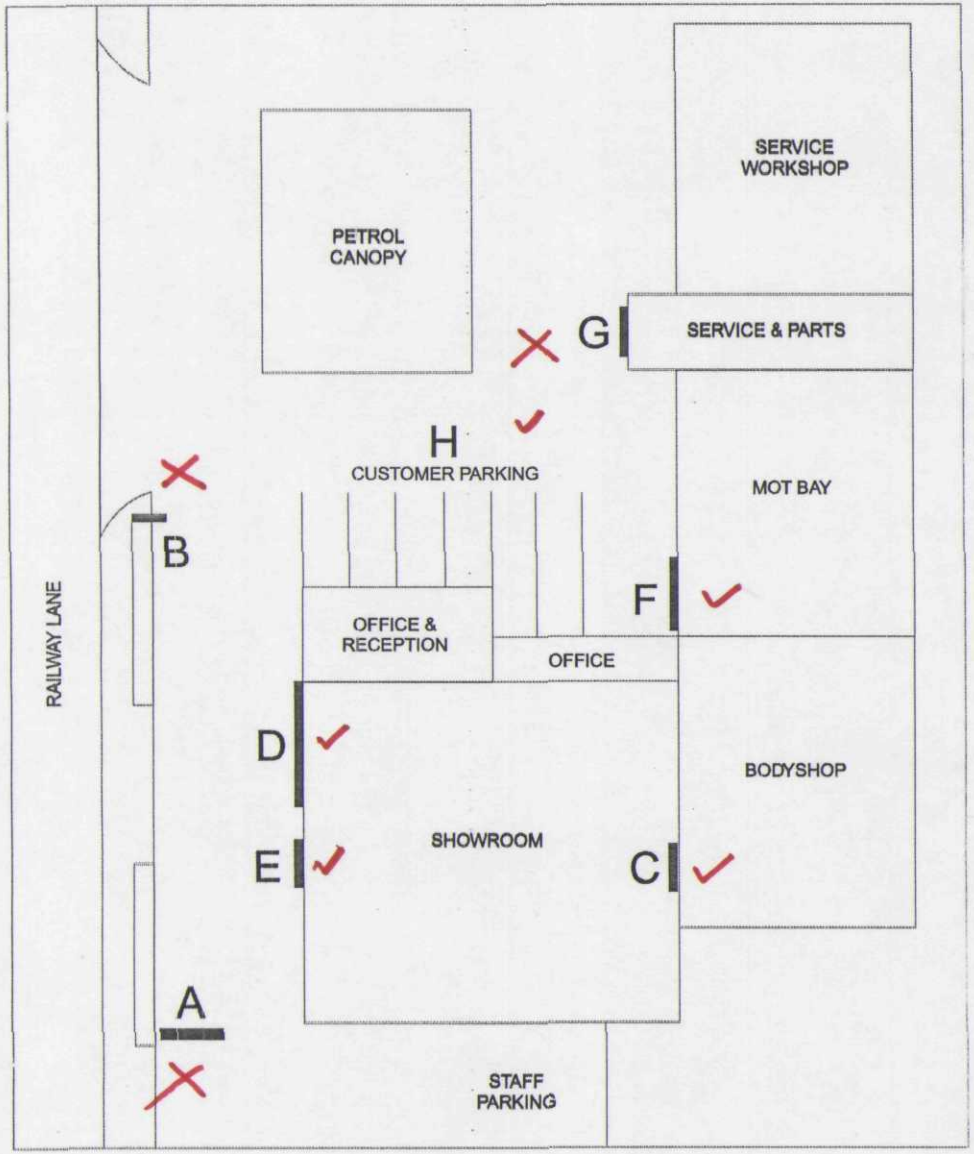

SIGNAGE LOCATION / DESCRIPTION

A - Install 1 off new 6m pylon complete with new base. Remove existing pole sign base and utilise existing L.T. Supply. Heavy digging equipment required.
B - Install 1 off new Dealer name & Services sign complete with new base. Dealer to have existing brick wall shortened to allow for sign. New L.T. Supply required.
C - Install 1 off new Size 4 free flying oval. New L.T. Supply required.
D - Install 1 off new Size 2 Brand & Dealer name clip. Existing Size 2 diap fascia 18000 x 900 to be removed, utilise existing L.T. Supply.
E - Install 1 off new 1200 X 600mm Tertiary sign to read "Showroom Entrance". Utilise L.T. Supply from the remove size 2 diap fascia.
F - Install 1 off new 3500 x 600mm MOT Header box. Existing "MOT Bay" sign to be removed. New L.T. Supply required.
G - Install 1 off new 1200 x 600mm Tertiary sign to read "Service Reception". Sign requires 2 Off steel brackets. Existing "Reception" sign to be removed.
H - Install 1 off new Ground graphics to read "Customer Parking" to be applied to face of existing tarmac.
I - Install 2 off new 1200 x 200mm information signs to read "Reception" & "Motability".

A 5·8m PYLON (SOLID)
×2·1

SHDC
Planning & Development
2 8 OCT 2004
Ref: 1448/04

B 2.4 m PYLON SOLID
1·2

G 1200× 600 'Service Rec^n'

OFFICE Copy

ARLUX (UK)	SPECIALISTS IN CORPORATE DESIGN	CLIENT FORD MOTOR COMPANY	Job Number 715608	Draughtsman A.B	Date 18/08/2004	Amendments
ARLUX UK UNITS 7 - 9 TRAM BUSINESS PARK SPARTAN CLOSE, TACHBROOK PARK WARWICK, CV34 6RR TEL (01926) 452000 FAX (01926) 452678	Dwg. No. 715608/01A	SITE Leesons Garage Ltd, Railway Lane, Sutton Bridge, Spalding, Lincs, PE12 9XD.	SRF Number 52906	Dealer Code 45531 HB	Scale N.T.S	© THIS DRAWING IS COPYRIGHT, AND IS THE PROPERTY OF ARLUX UK LTD. AND IS TO BE USED BETWEEN THEMSELVES AND THE CLIENT.