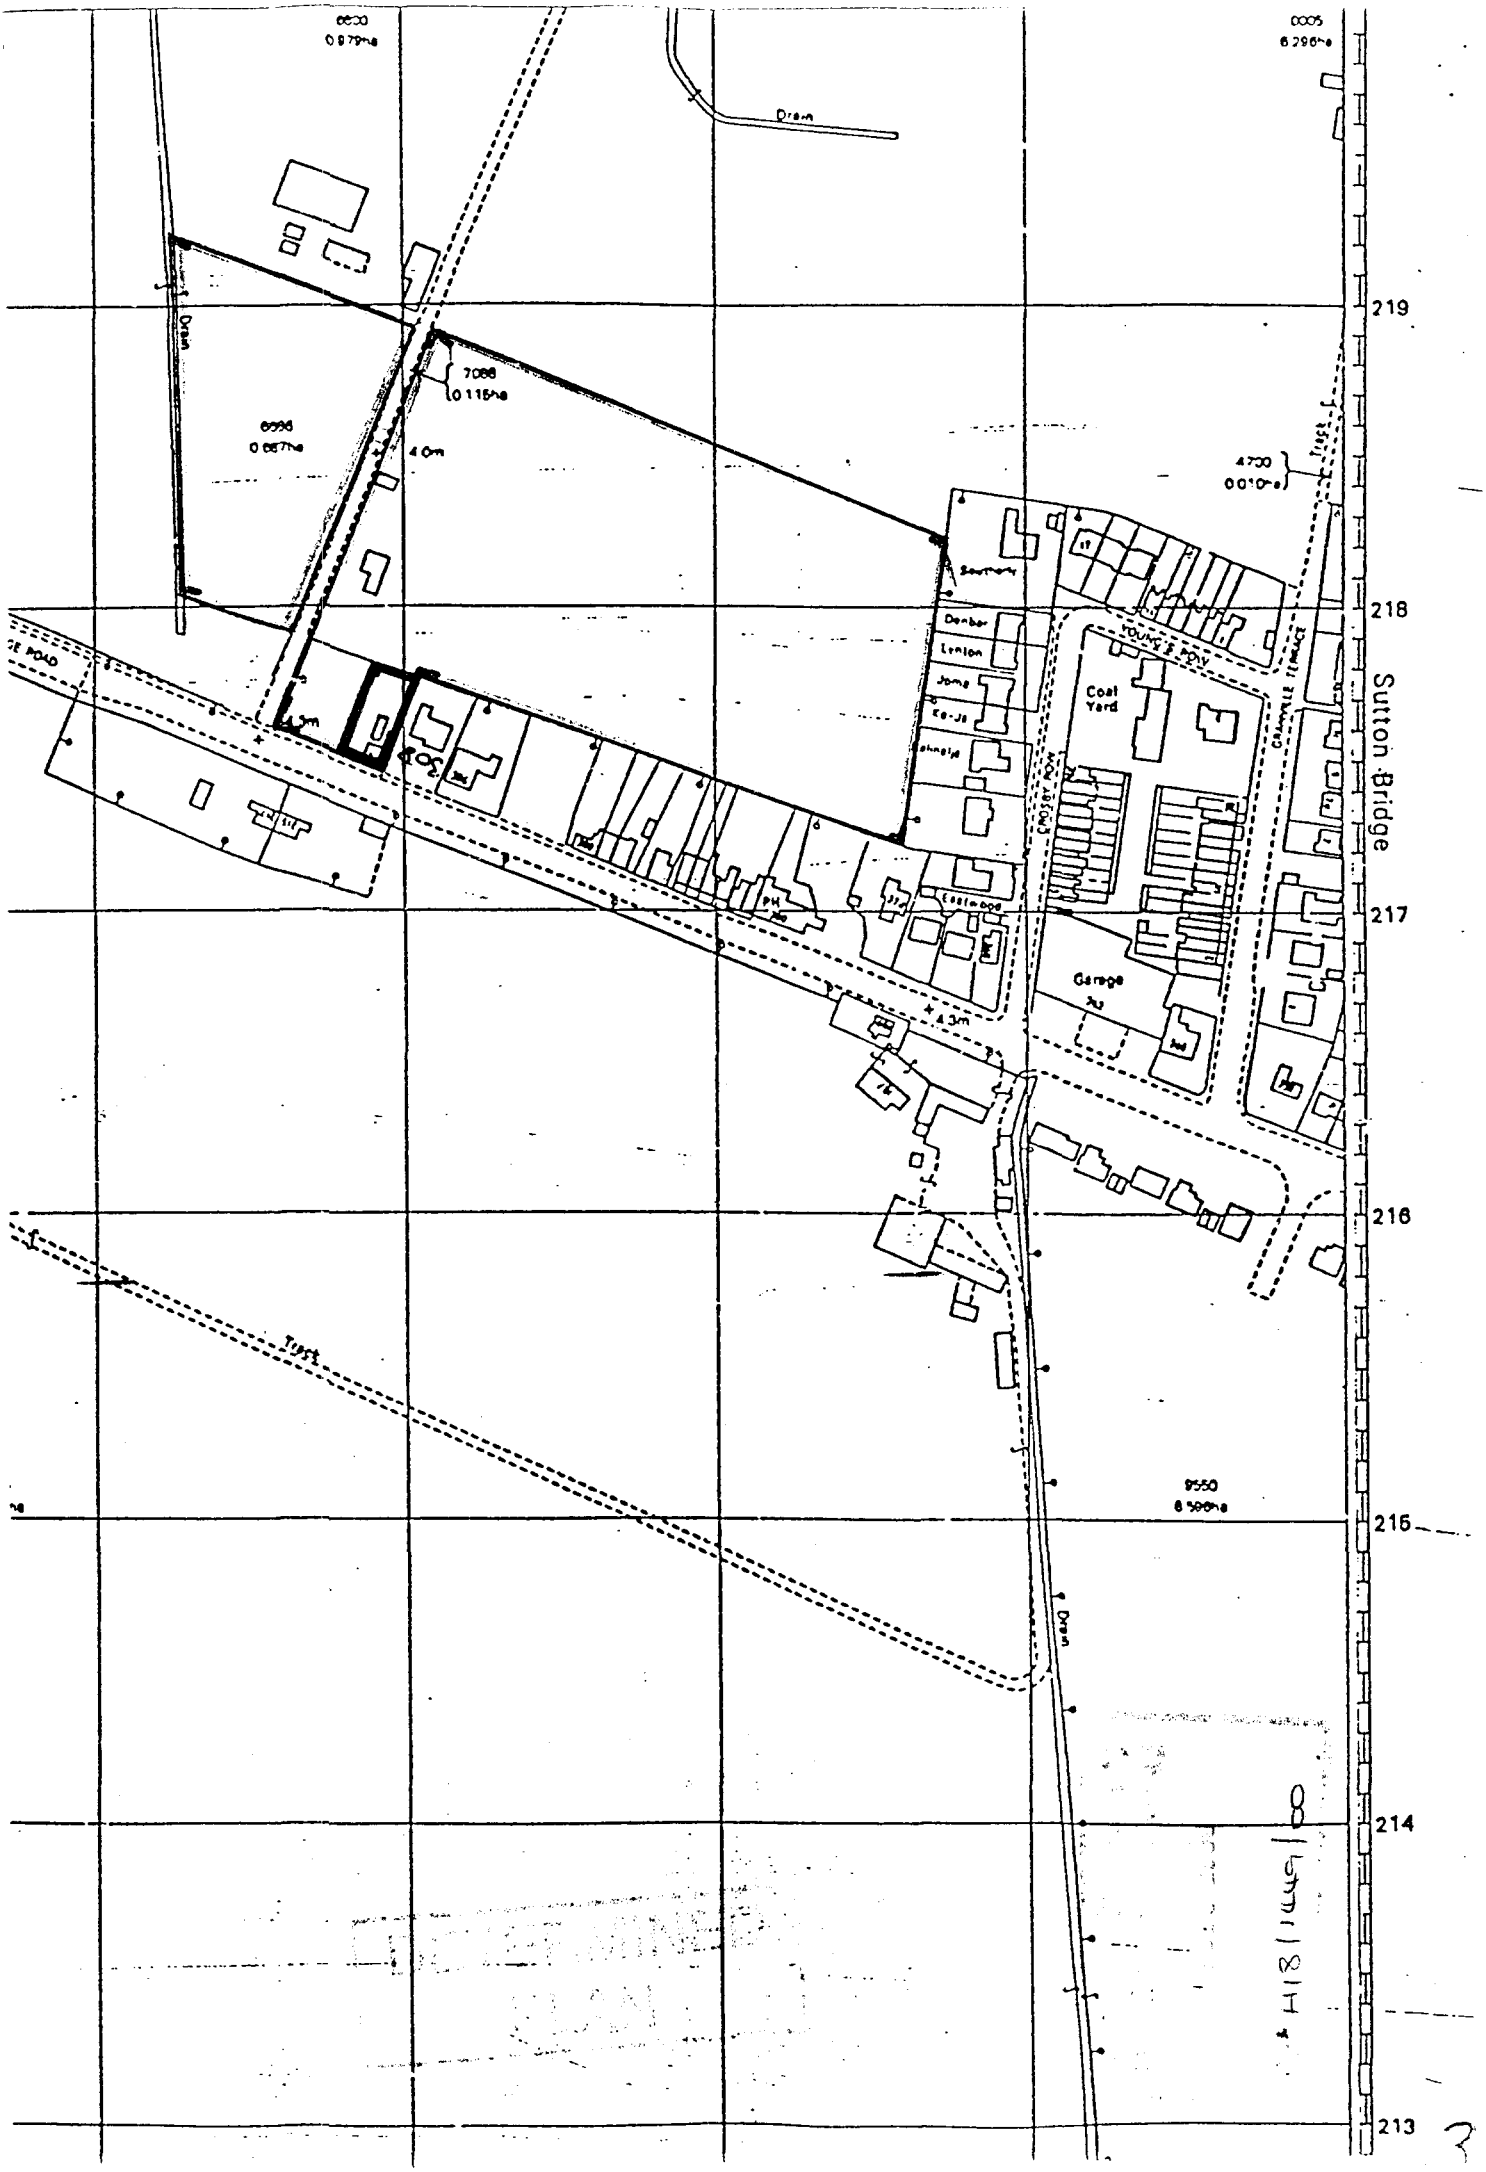
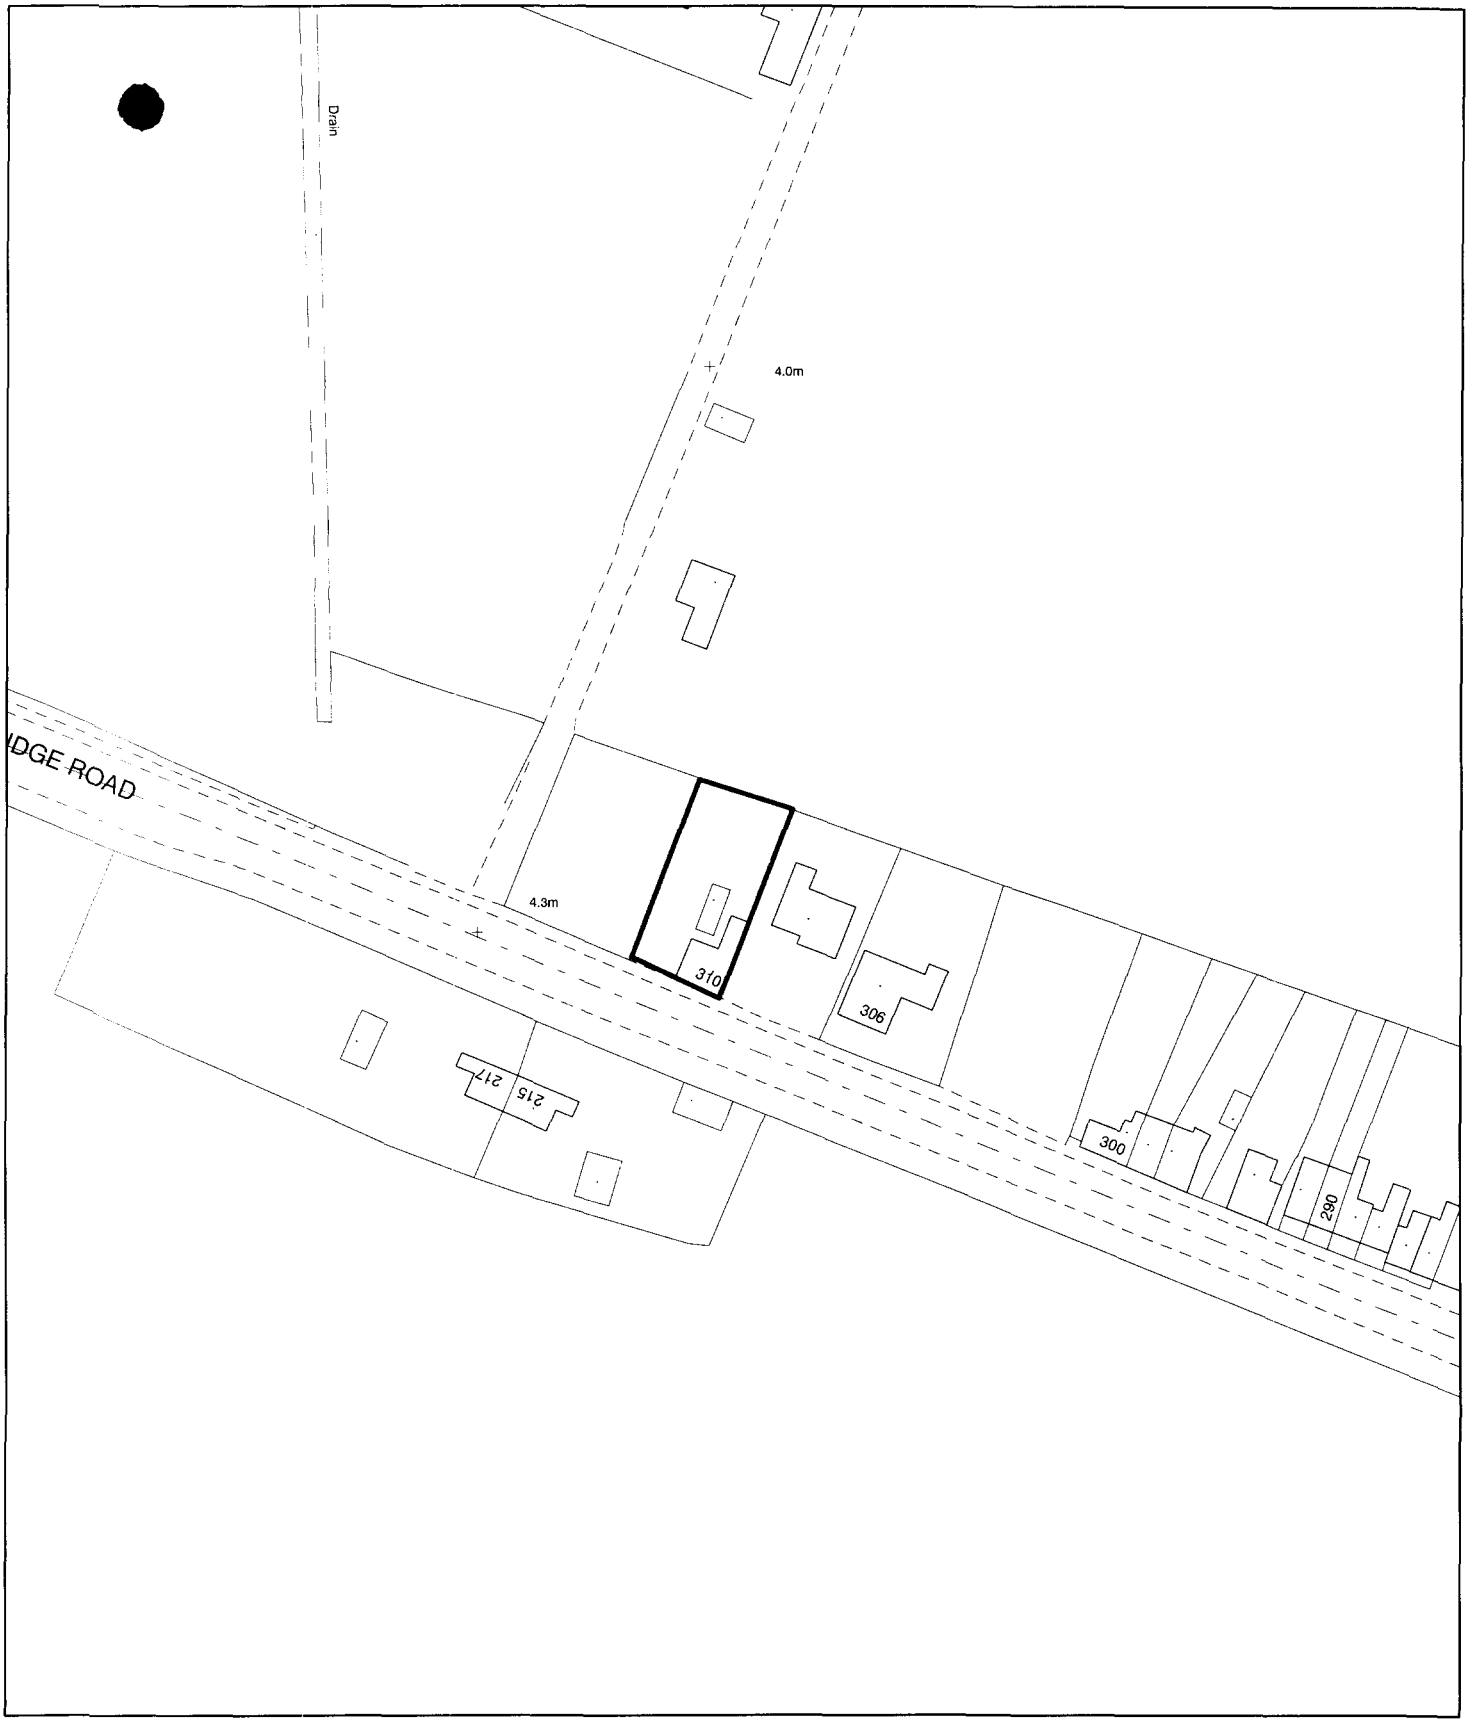

Drain
Drain
7088
0.115ha
6996
0.067ha
4.0m
4700
0.010ha
Summerly
Denber
Lenton
Jones
Coal Yard
Granville Terrace
Eastenders
PH
4.3m
Garage
Drain
9550
0.509ha
Drain
219
218
217
216
215
214
213
Sutton Bridge



SOUTH HOLLAND DISTRICT COUNCIL

Planning Application Location Plan
Ward Member Notification

H18/1449/00

Scale: 1:1250

FILE COPY

PLEASE DO NOT COPY THIS PLAN
This map is reproduced from Ordnance Survey material with permission of Ordnance Survey on behalf of Her Majesty's Stationery Office (c) Crown copyright. Unauthorised reproduction infringes Crown copyright and may lead to prosecution or civil proceedings. South Holland District Council LA079413 2000

Housing and Planning Services Department

Council Offices, Priory Road, Spalding, Lincolnshire
PE11 2XE

N