
**Proposed Conservatory for : Westmere House Farm, New Rd, Sutton Bridge, PE12 9QD**

DETERMINED PLAN

Rec'd 28 OCT 2004
Planning Department SHDC

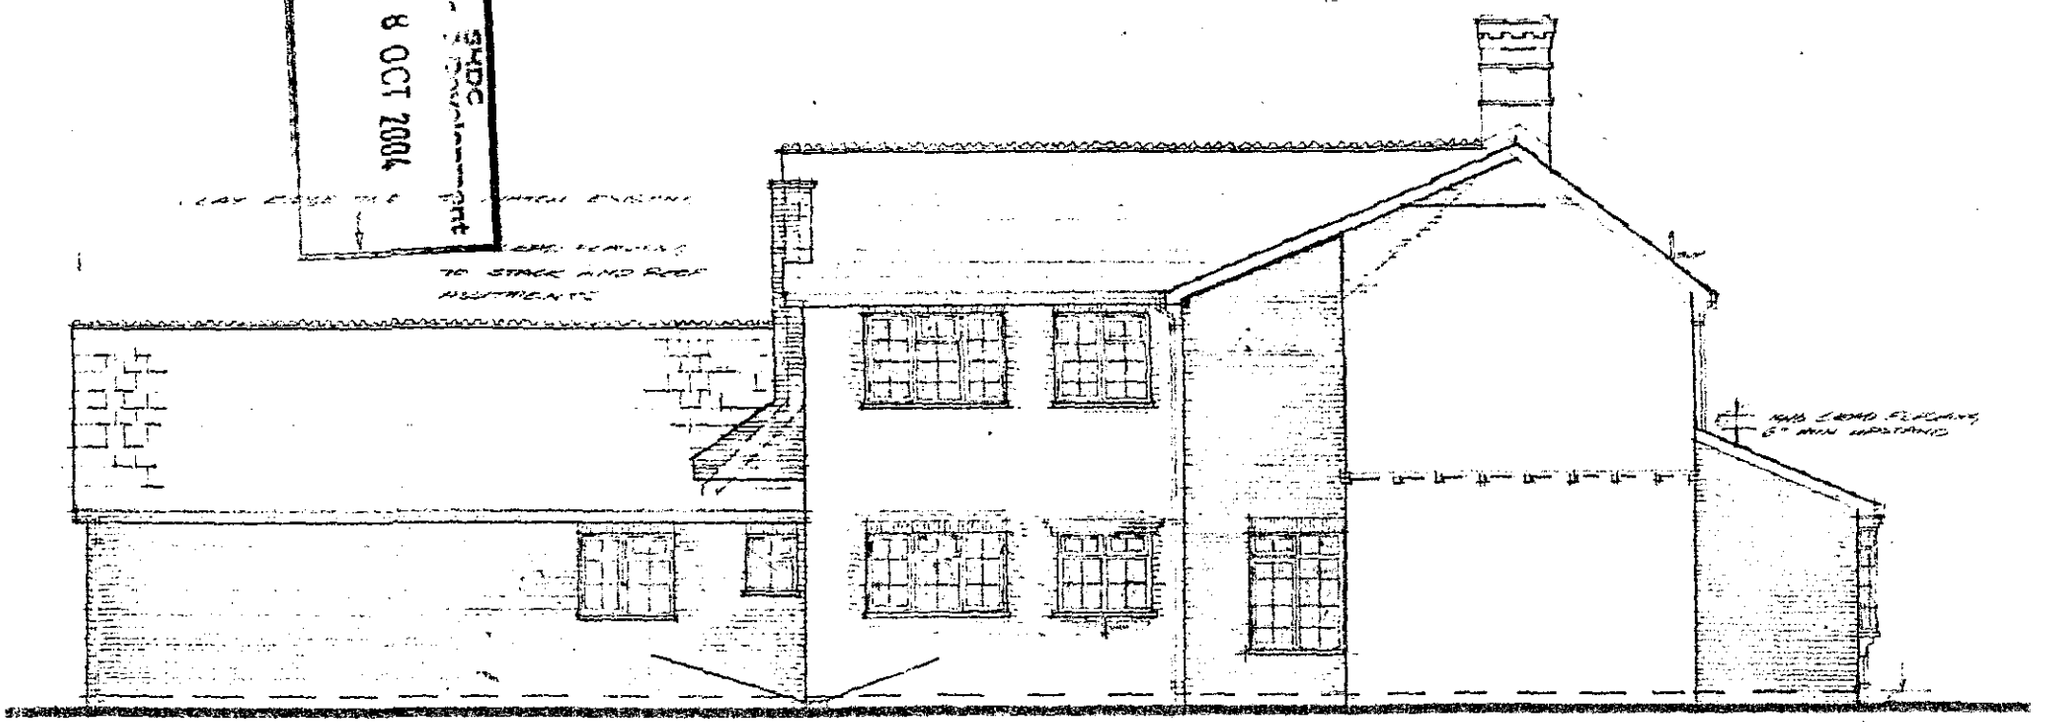

**Existing West Elevation** **1:100**