
Proposed Conservatory for : Westmere House Farm, New Rd, Sutton Bridge, PE12 9QD

AMENDED PLAN

Ref: A1

SHDC
Planning & Development
20 DEC 2004
1449/04

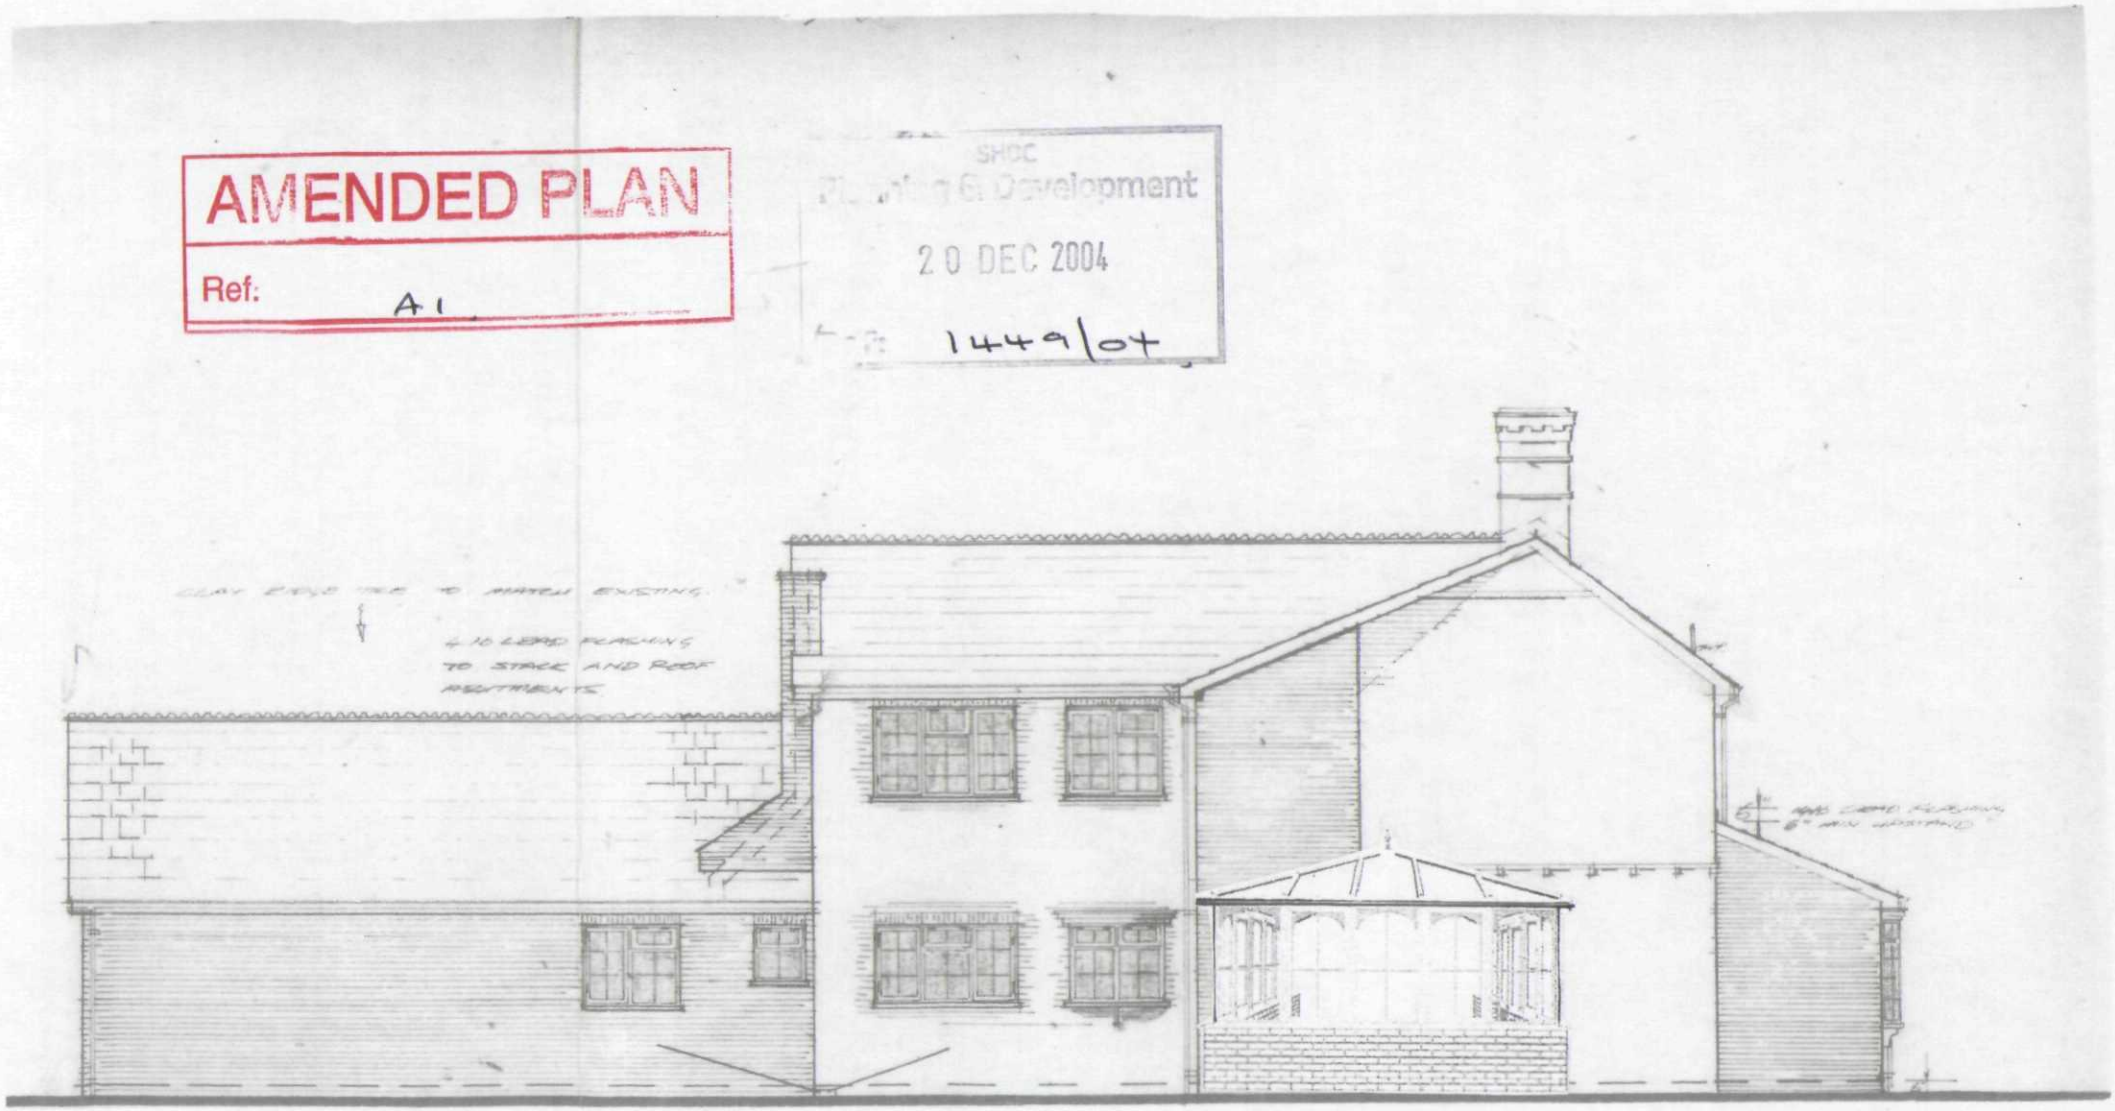

Proposed West Elevation **1:100**
