
Proposed Conservatory for : Westmere House Farm, New Rd, Sutton Bridge, PE12 9QD

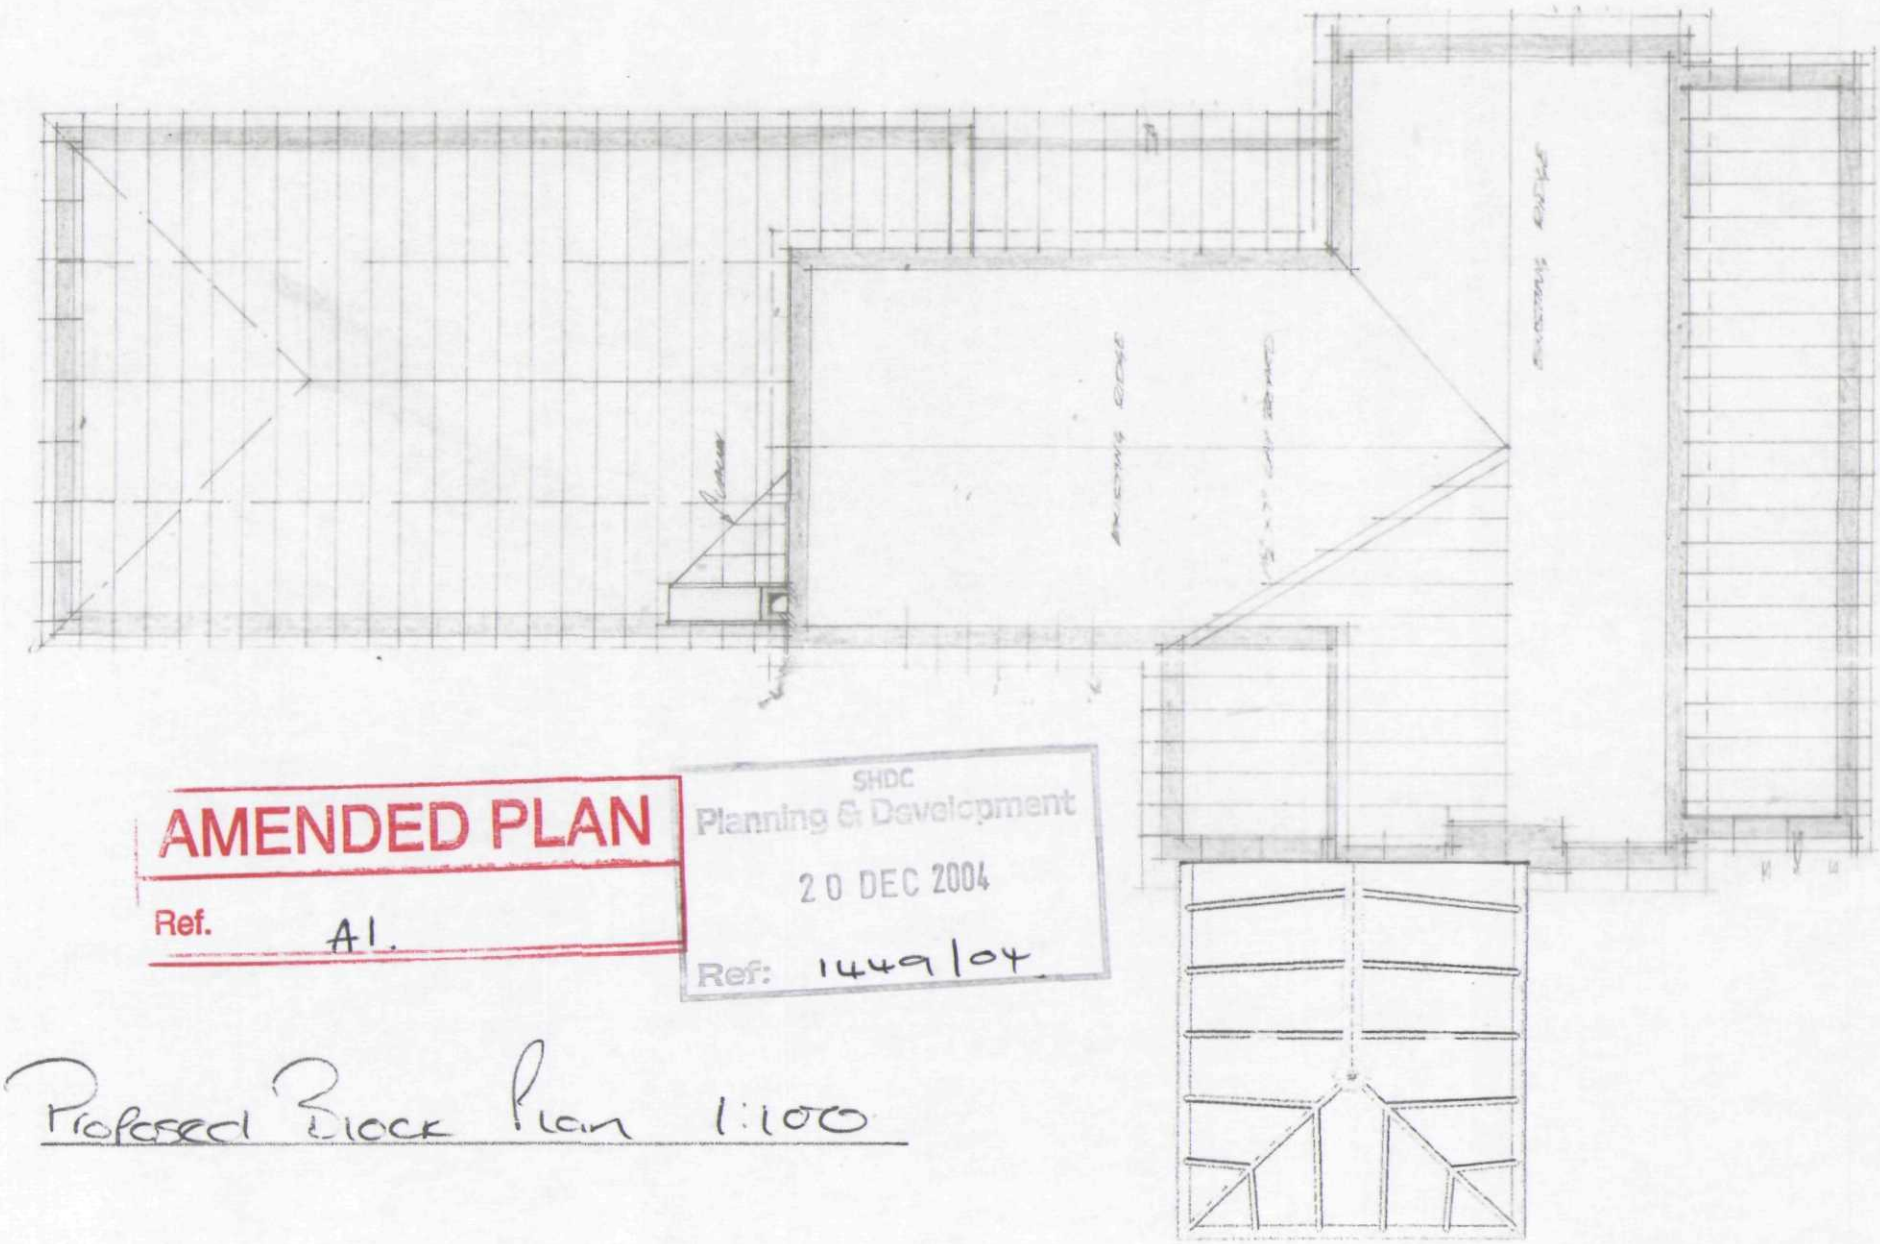

AMENDED PLAN

Ref. A1.

SHDC
Planning & Development
20 DEC 2004
Ref: 1449/04

Proposed Block Plan 1:100