
Proposed Conservatory for : Westmere House Farm, New Rd, Sutton Bridge, PE12 9QD

DETERMINED
PLAN

Planning
Ref:
2 8 OCT 2004

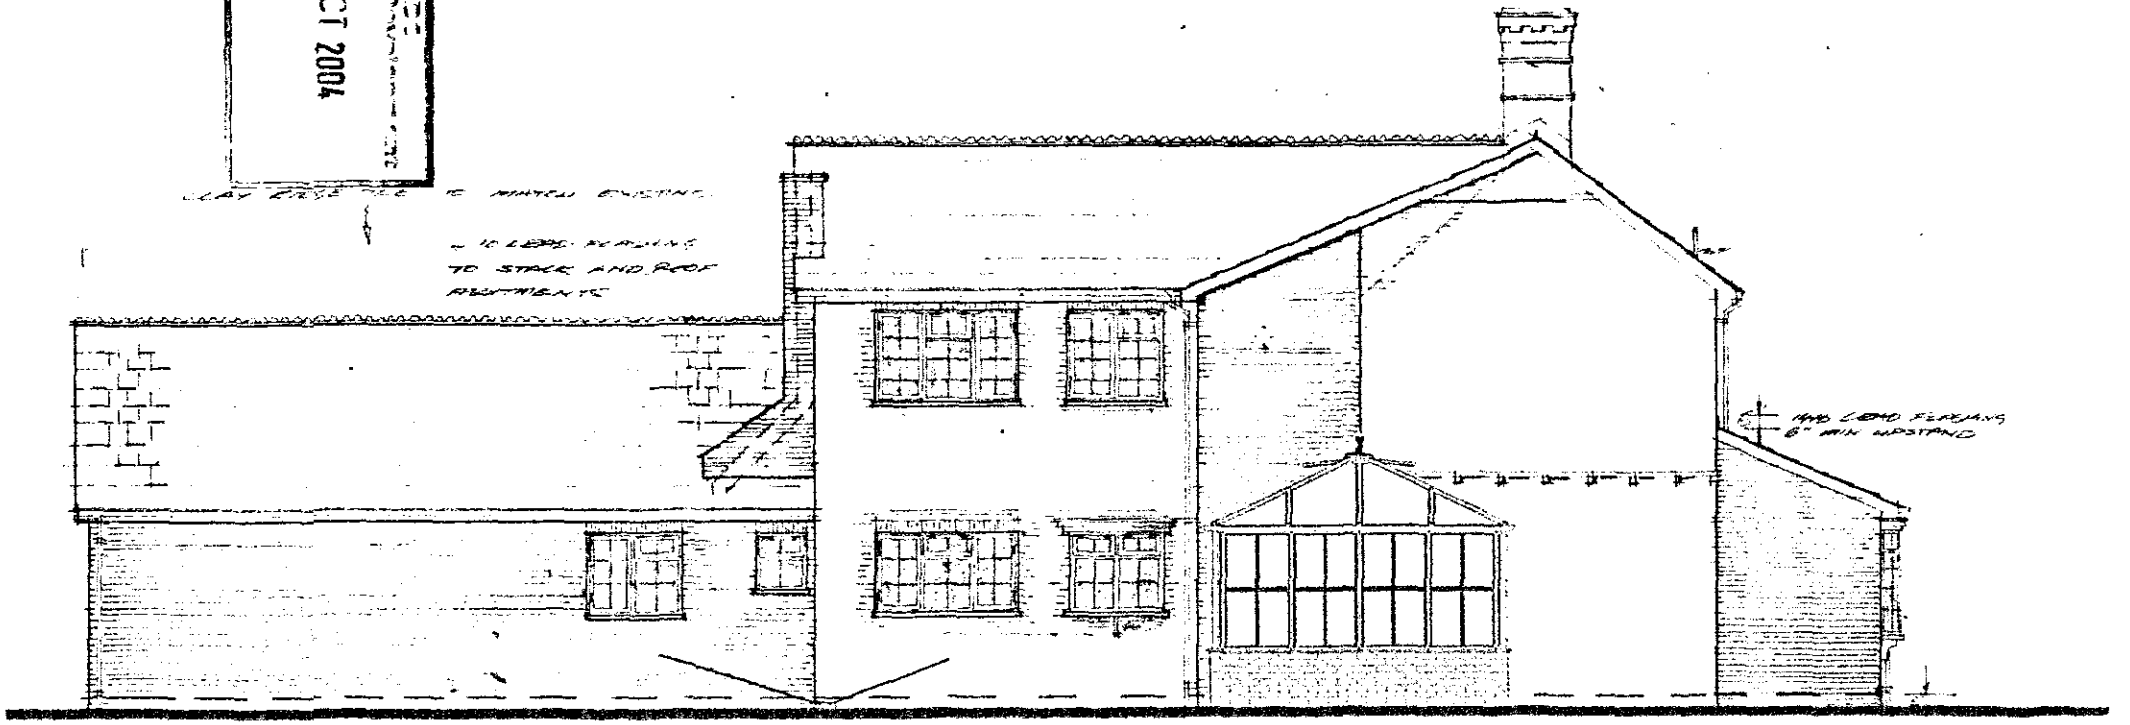

Proposed West Elevation **1:100**