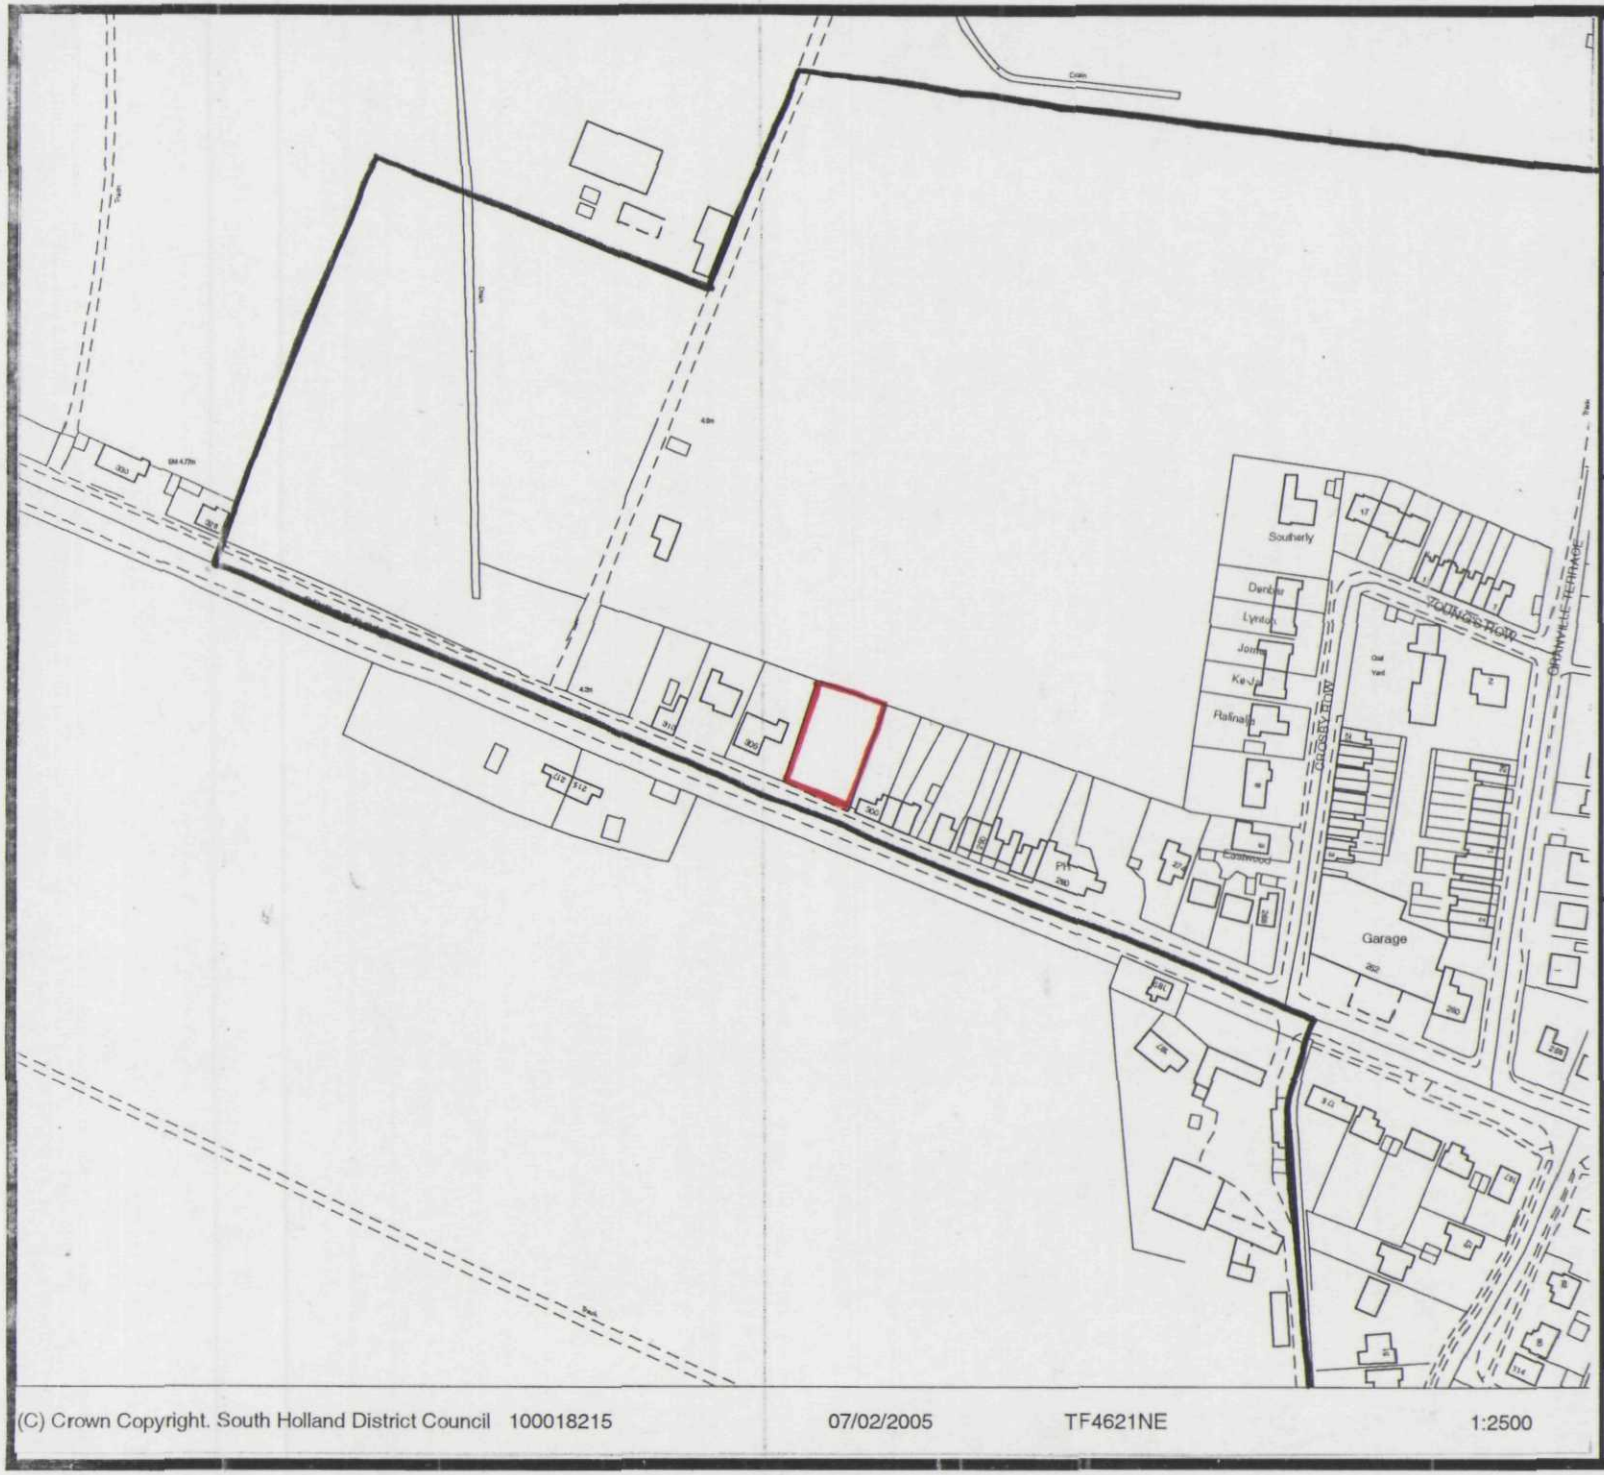


South Holland District Council

Planning & Development

Appeal by

Mr S King

Appeal Site

Development Boundary

Steve Williams
Head of Planning & Development
Council Offices,
Priory Road, Spalding, Lincs
PE11 2XE

Scale: 1:2500	Date: Feb 2005
Plan 'A'	North ↑

(C) Crown Copyright. South Holland District Council 100018215

07/02/2005 TF4621NE 1:2500