

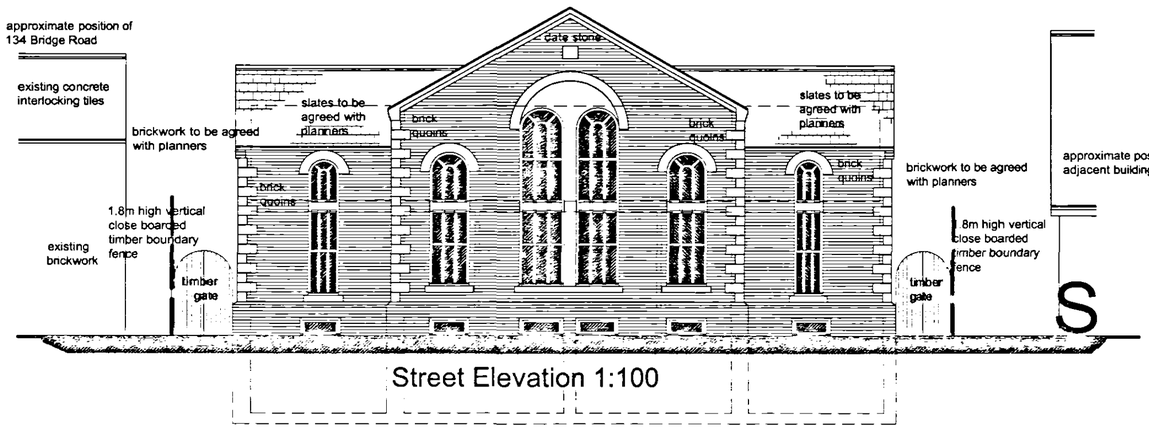



Street Elevation 1:100

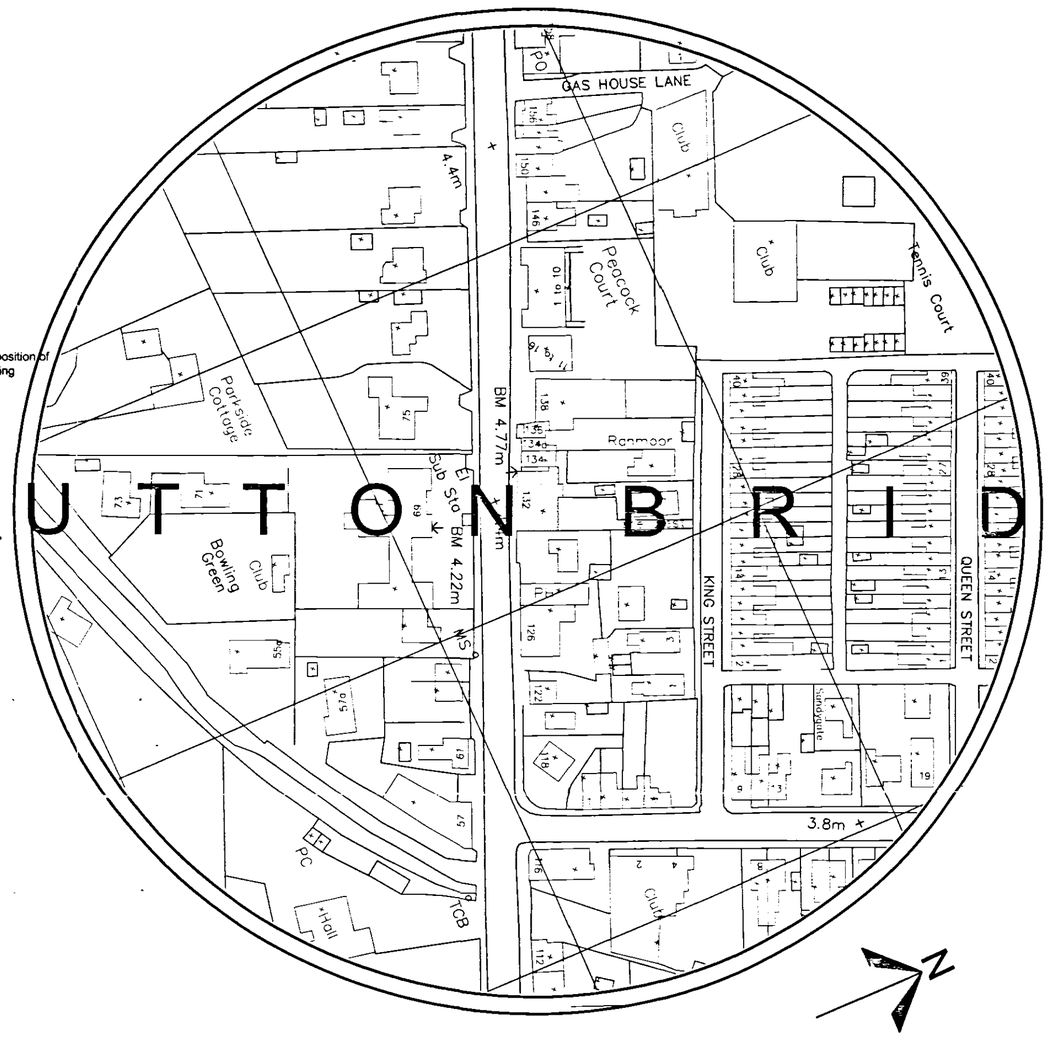


Location Plan 1:1250

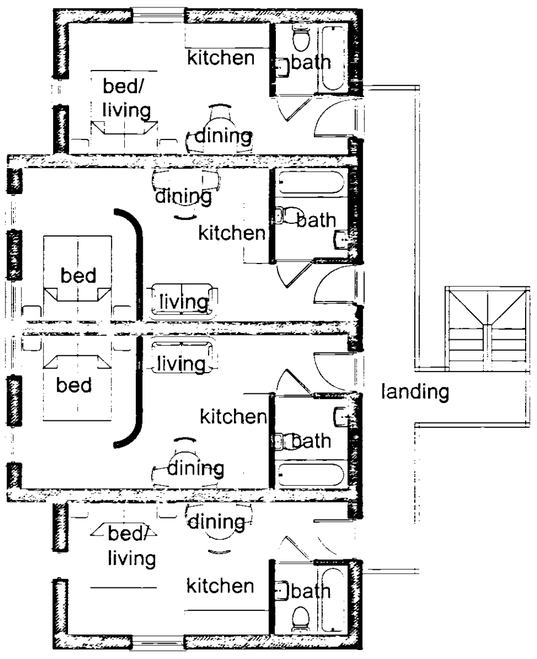

First Floor Plan 1:100

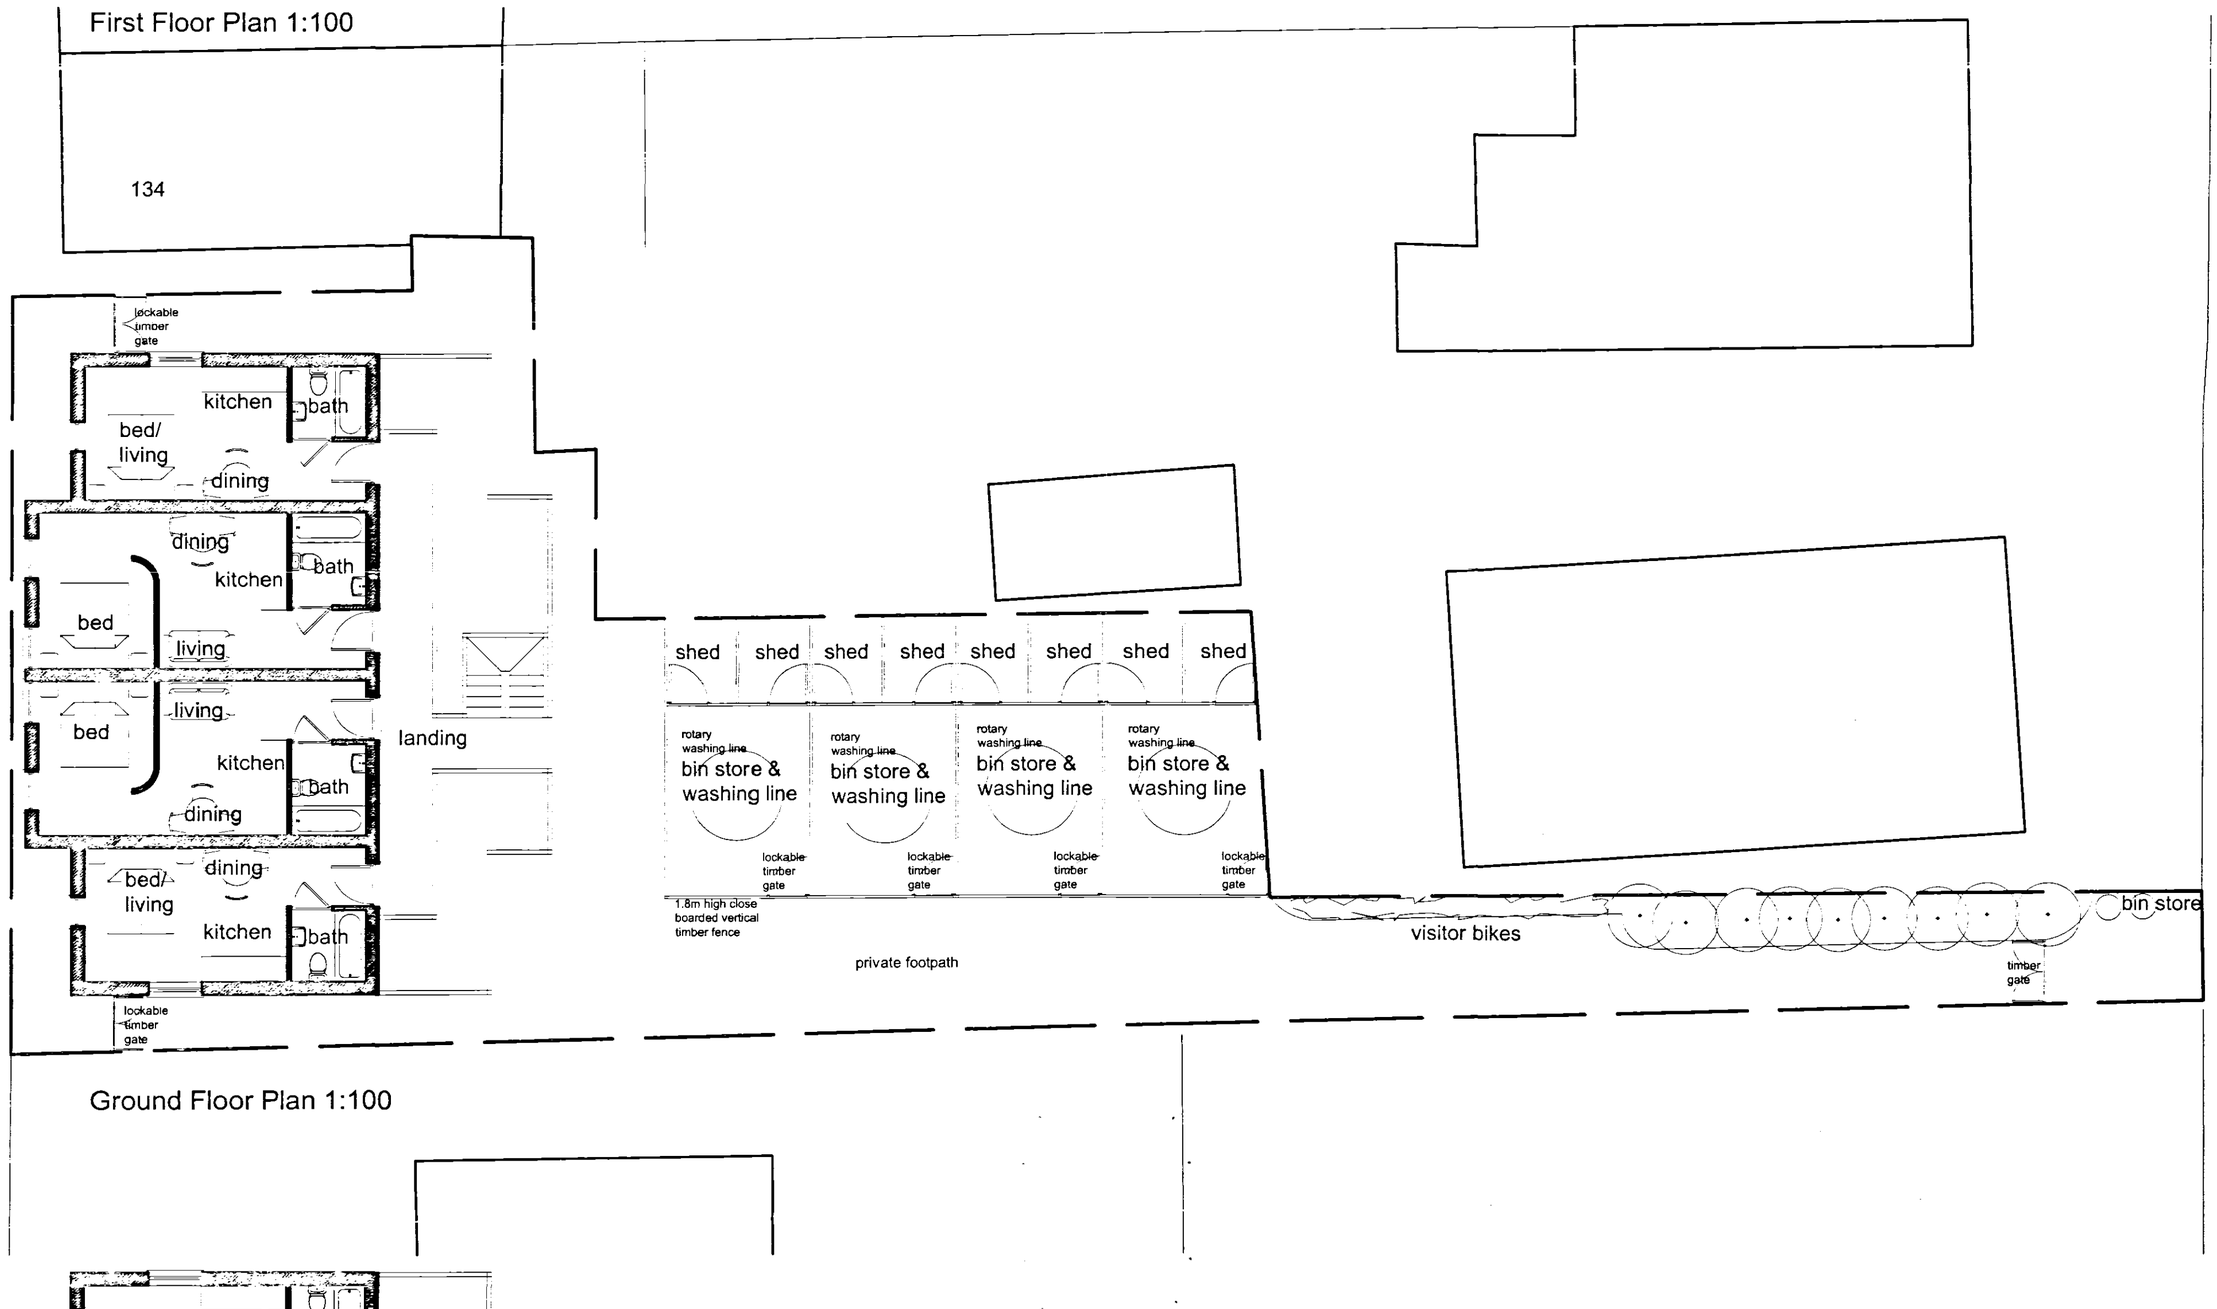

Ground Floor Plan 1:100

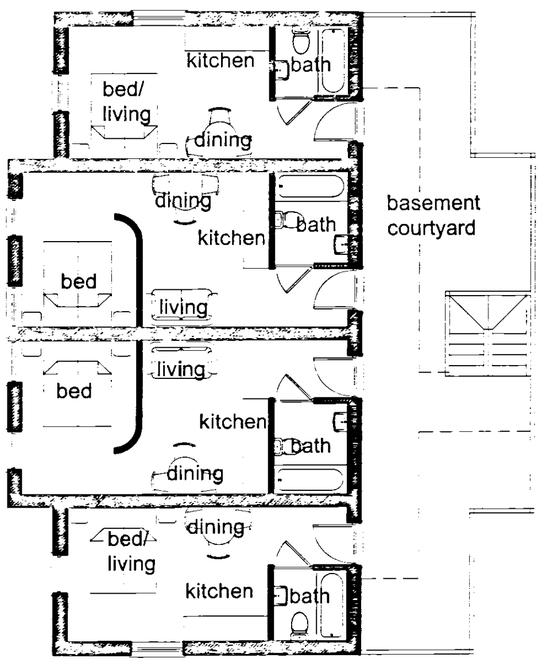

Basement Floor Plan 1:100

THIS DRAWING IS THE COPYRIGHT OF THE ARCHITECT AND IS NOT TO BE REPRODUCED WITHOUT PRIOR PERMISSION.

ALL DIMENSIONS AND PARTICULARS ARE TO BE CHECKED ON SITE BEFORE WORK COMMENCES. DO NOT SCALE OFF THIS DRAWING.

SITE NOT SURVEYED. ALL BOUNDARIES ARE APPROXIMATE AND ARE TO BE CLARIFIED ON SITE

Re-Development of Former Chapel Site, Sutton Bridge — JOB

1:100 1:1250 — SCALE

Sketch Scheme — TITLE

REVISED

SK03

Allen Homes (1932) Ltd.

8th March 2005

89 Gedney Road, Long Sutton, Spalding, Lincs. PE12 9JU.
Tel: (01406) 364646. Fax: (01406) 364471. Email molearch@tinyworld.co.uk

A R C H
Sustainable Ecological Architecture Ltd