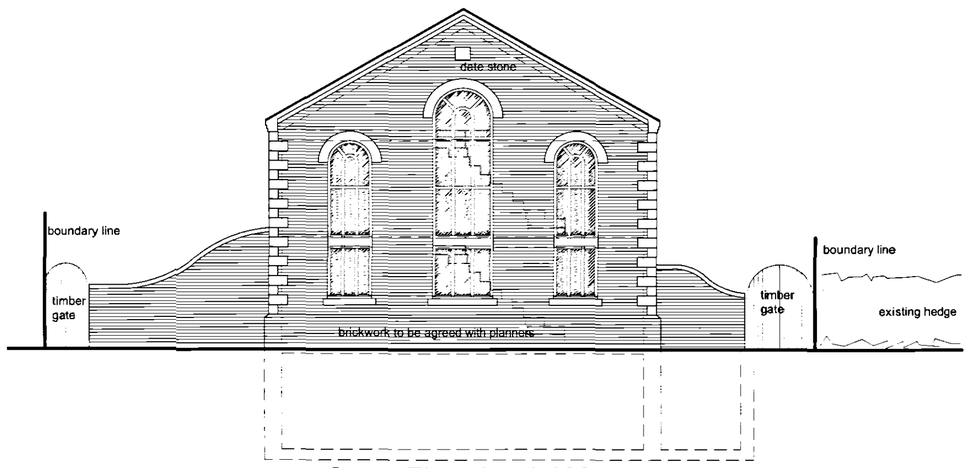
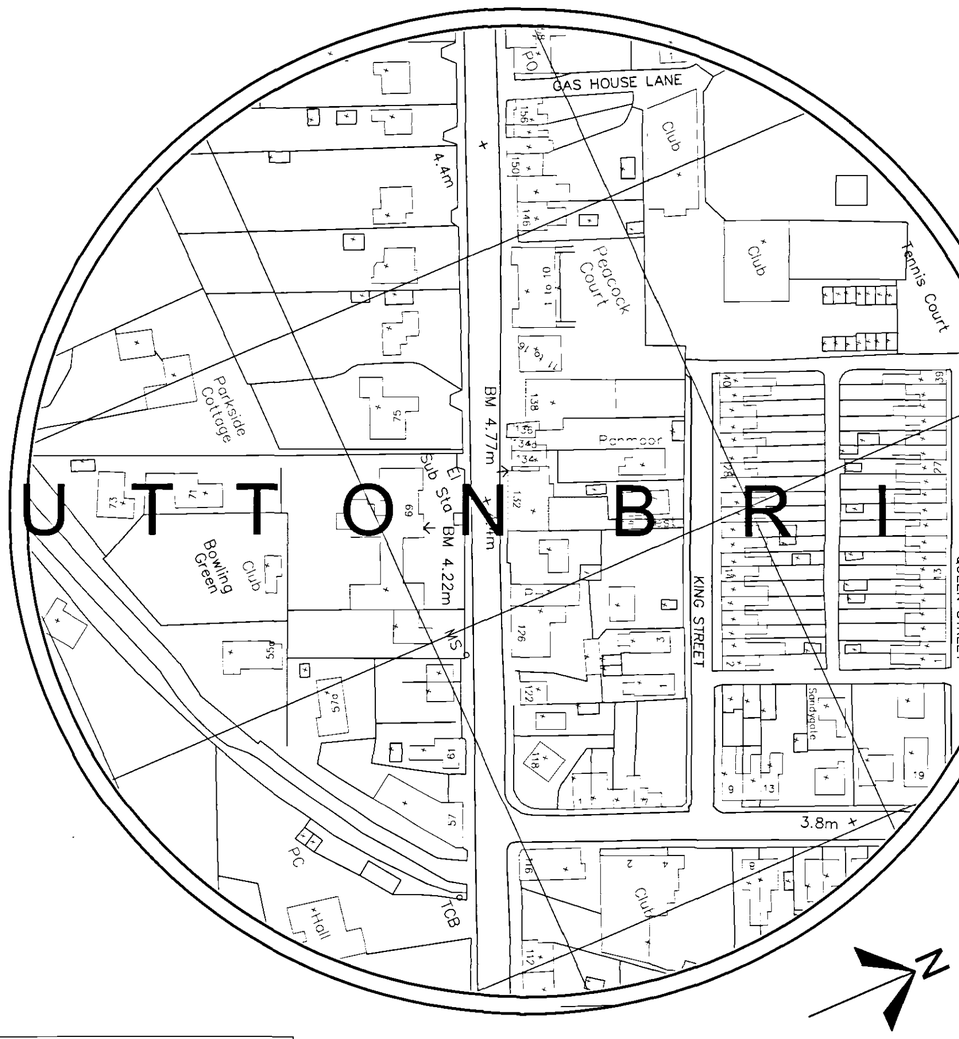
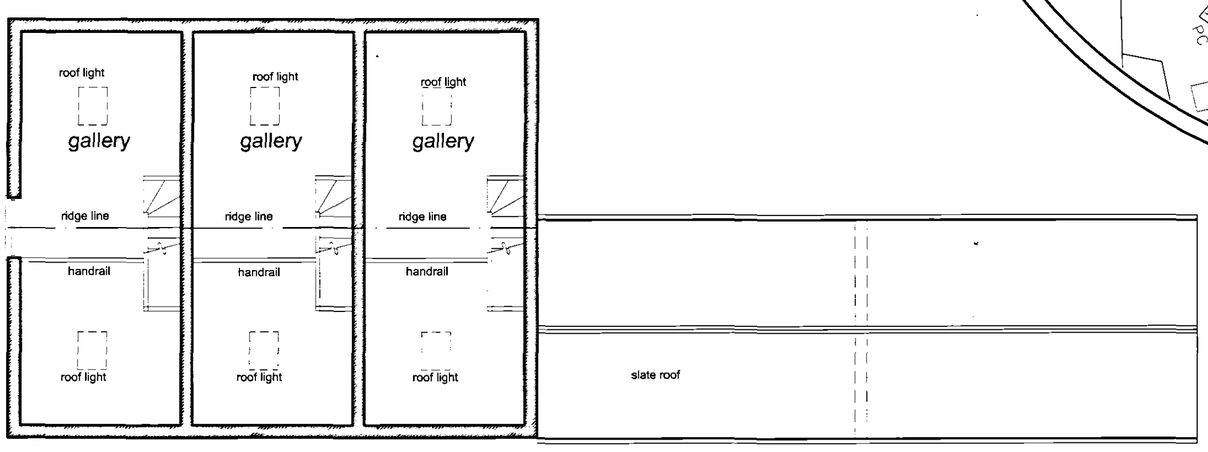
# S U T T O N B R I D G E



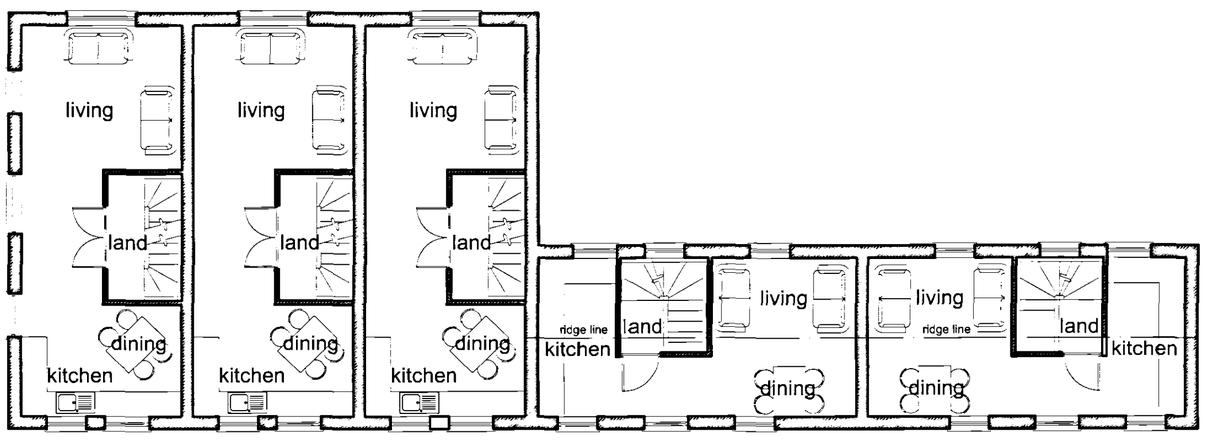

Street Elevation 1:100



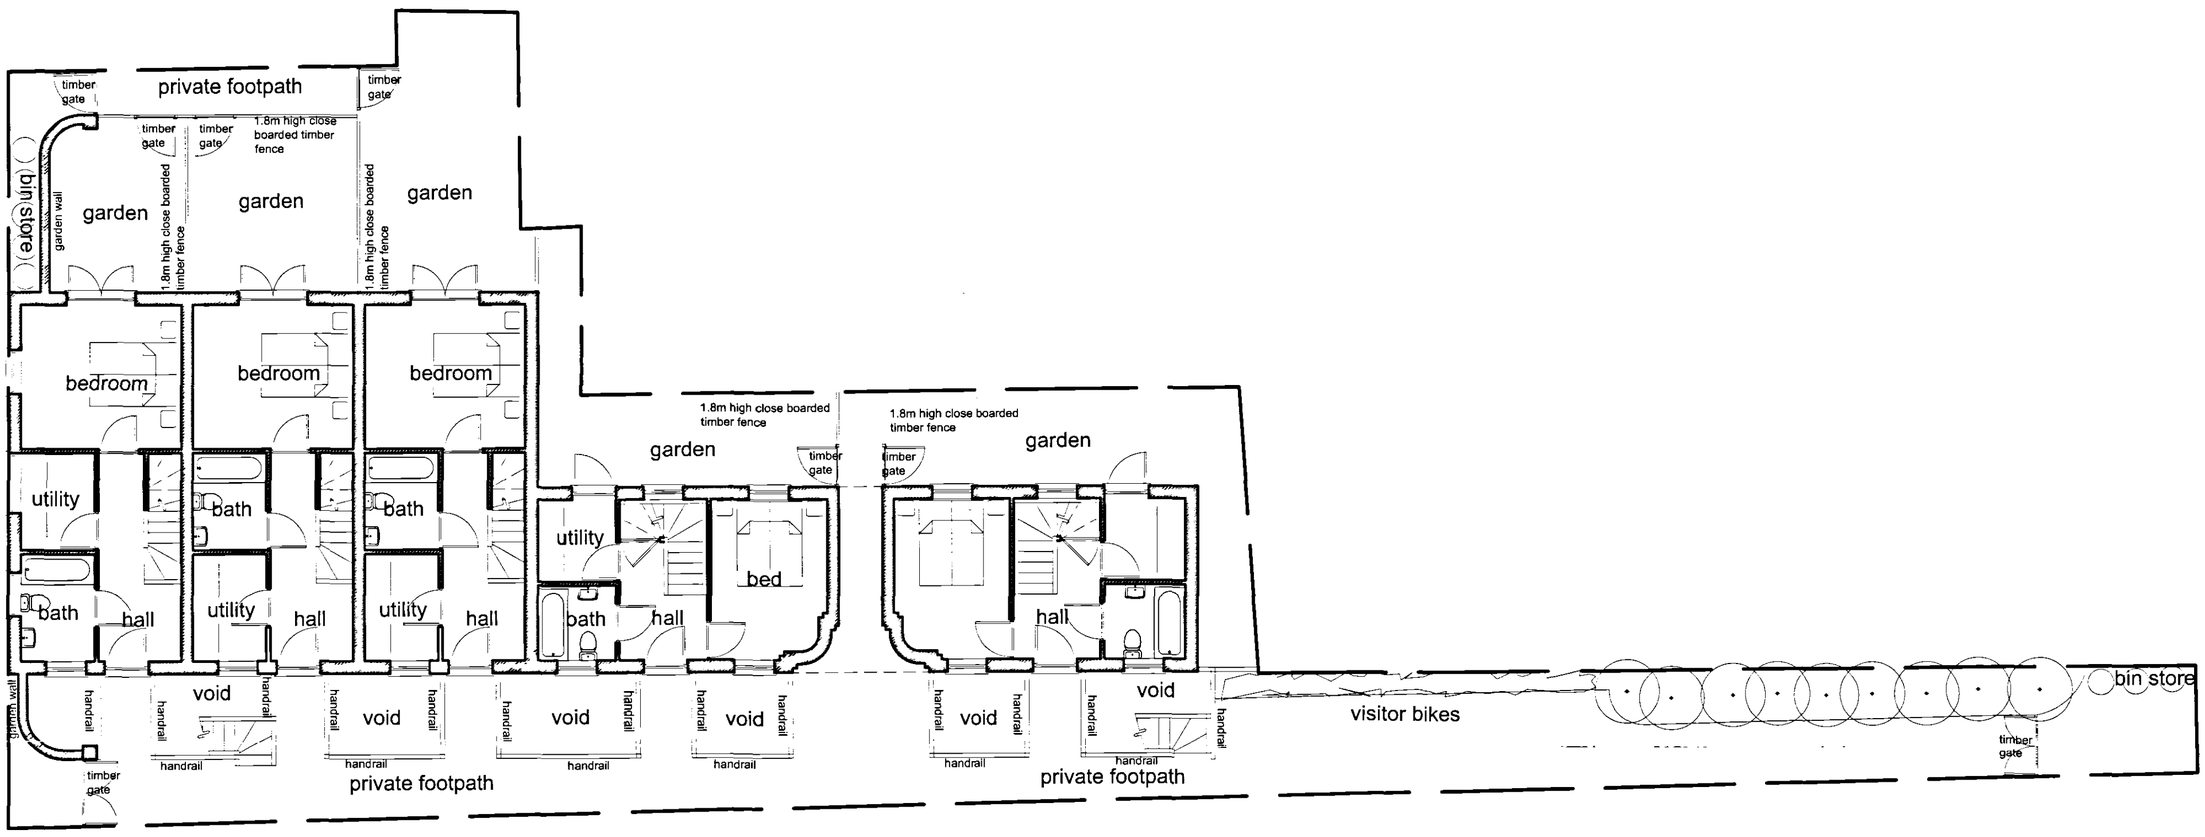

Location Plan 1:1250



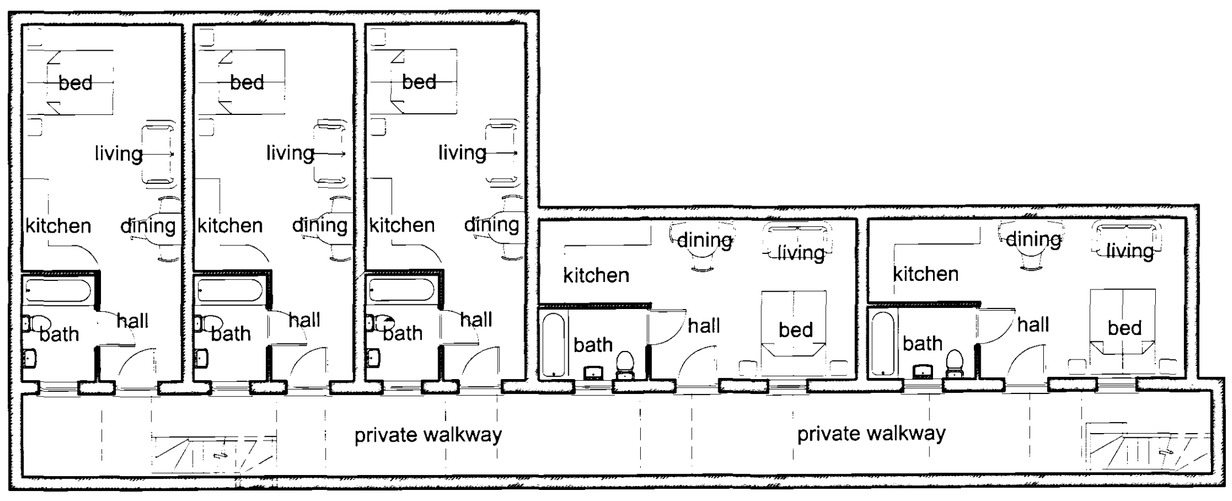

Second Floor Plan 1:100




First Floor Plan 1:100




Ground Floor Plan 1:100




Basement Floor Plan 1:100

THIS DRAWING IS THE COPYRIGHT OF THE ARCHITECT AND IS NOT TO BE REPRODUCED WITHOUT PRIOR PERMISSION.

ALL DIMENSIONS AND PARTICULARS ARE TO BE CHECKED ON SITE BEFORE WORK COMMENCES. DO NOT SCALE OFF THIS DRAWING.

SITE NOT SURVEYED. ALL BOUNDARIES ARE APPROXIMATE AND ARE TO BE CLARIFIED ON SITE.

SHDC
Planning & Development
0 8 FEB 2005
Ref:

Re-Development of Former Chapel Site, Sutton Bridge — JOB

1:100 1:1250 — SCALE

Sketch Scheme — TITLE

REVISED

SK01

Allen Homes (1932) Ltd.

4 February 2004

89 Gedney Road, Long Sutton, Spalding, Lincs. PE12 9JU.
Tel: (01406) 364646. Fax: (01406) 364471. Email molearch@tinyworld.co.uk

A R C H

Sustainable Ecological Architecture Ltd