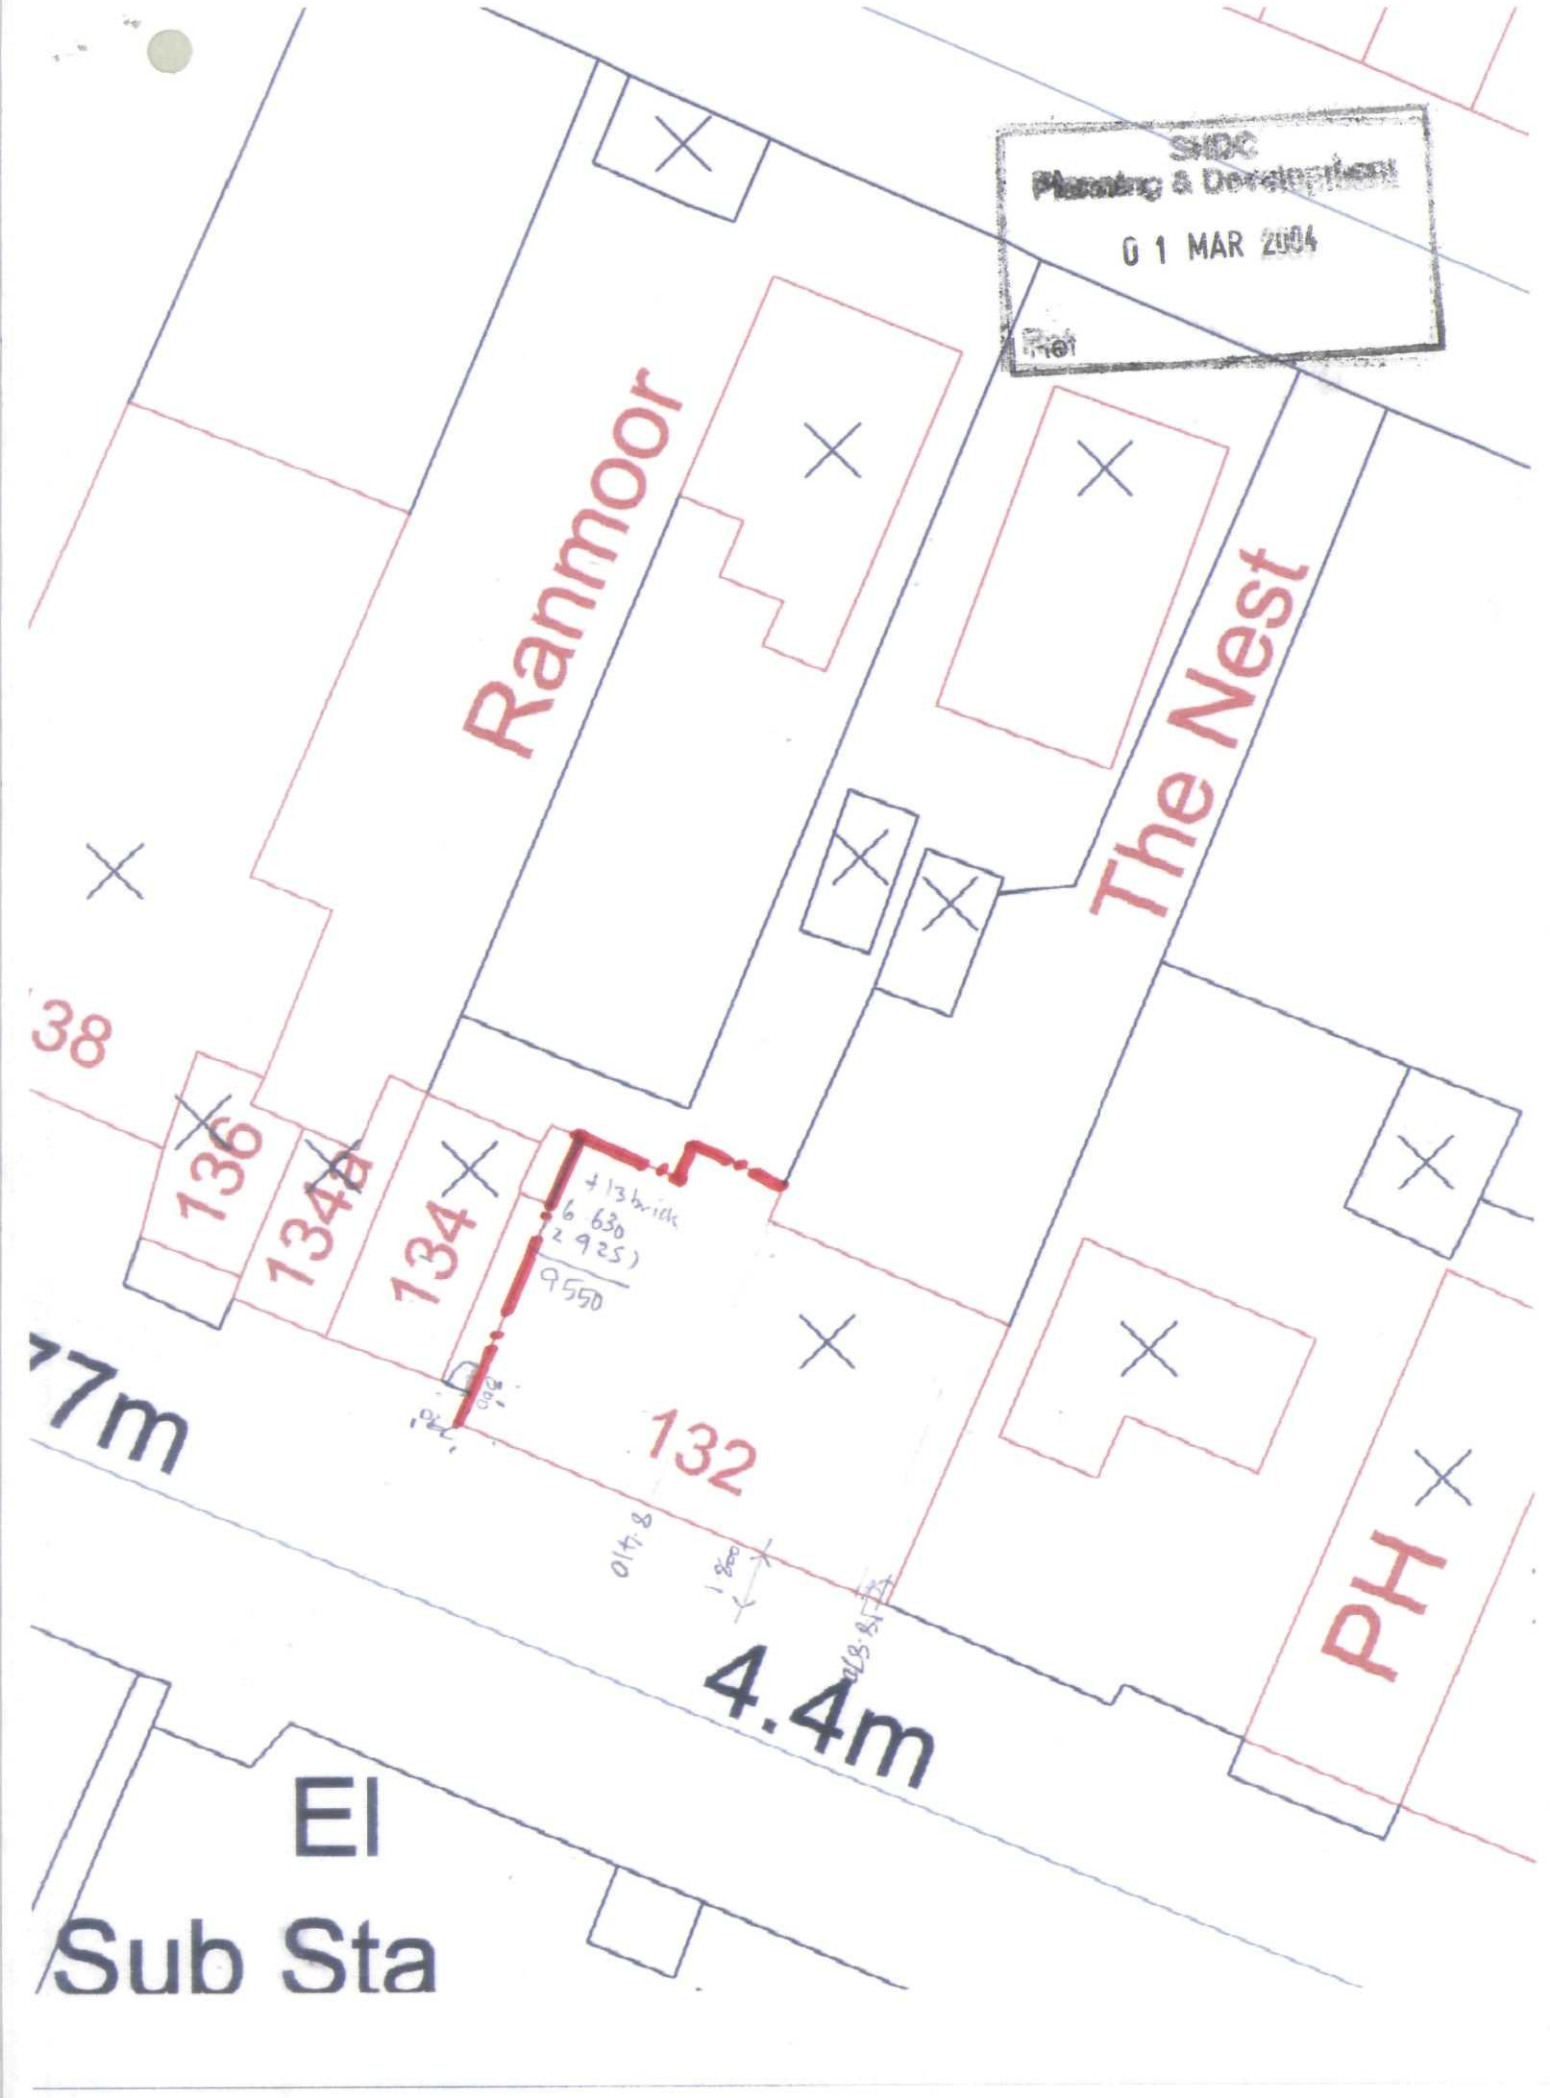

SHDC
Planning & Development
01 MAR 2004
Ref
Rannoor
The Nest
38
136
134a
134
132
PH
4.4m
El
Sub Sta