



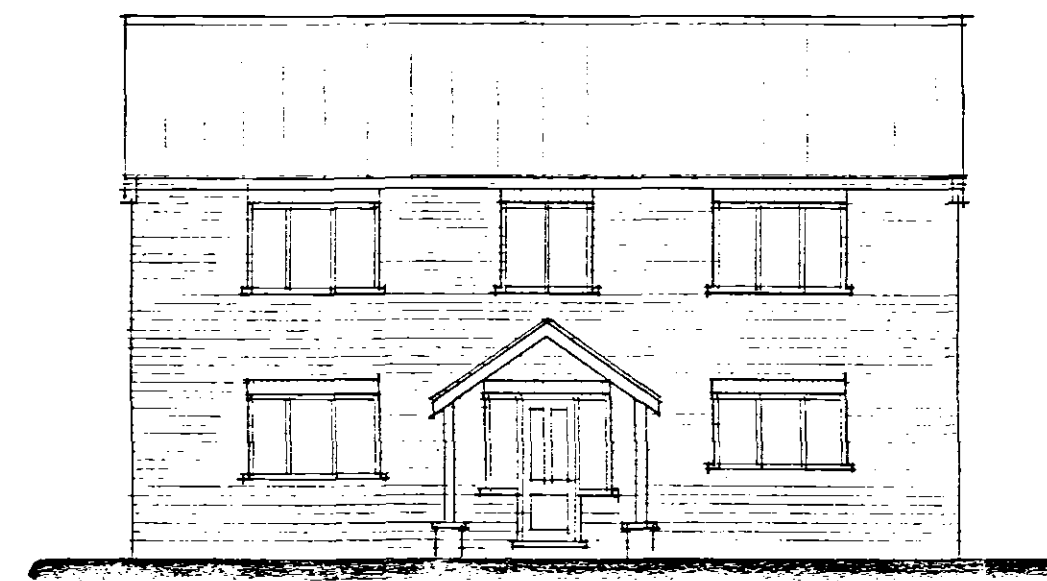


FRONT

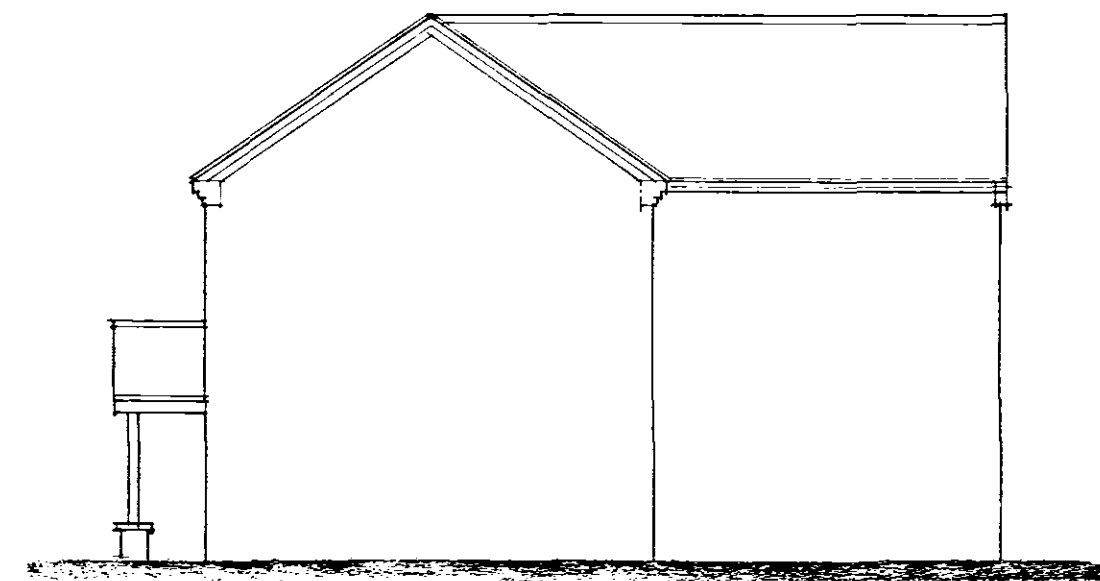


SIDE




REAR

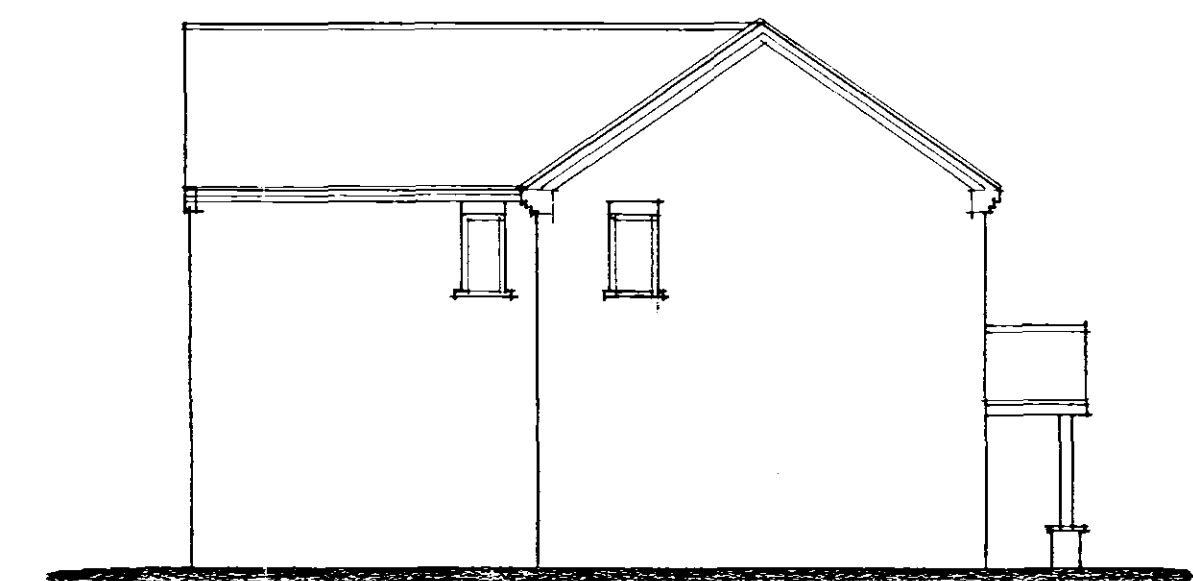

SIDE

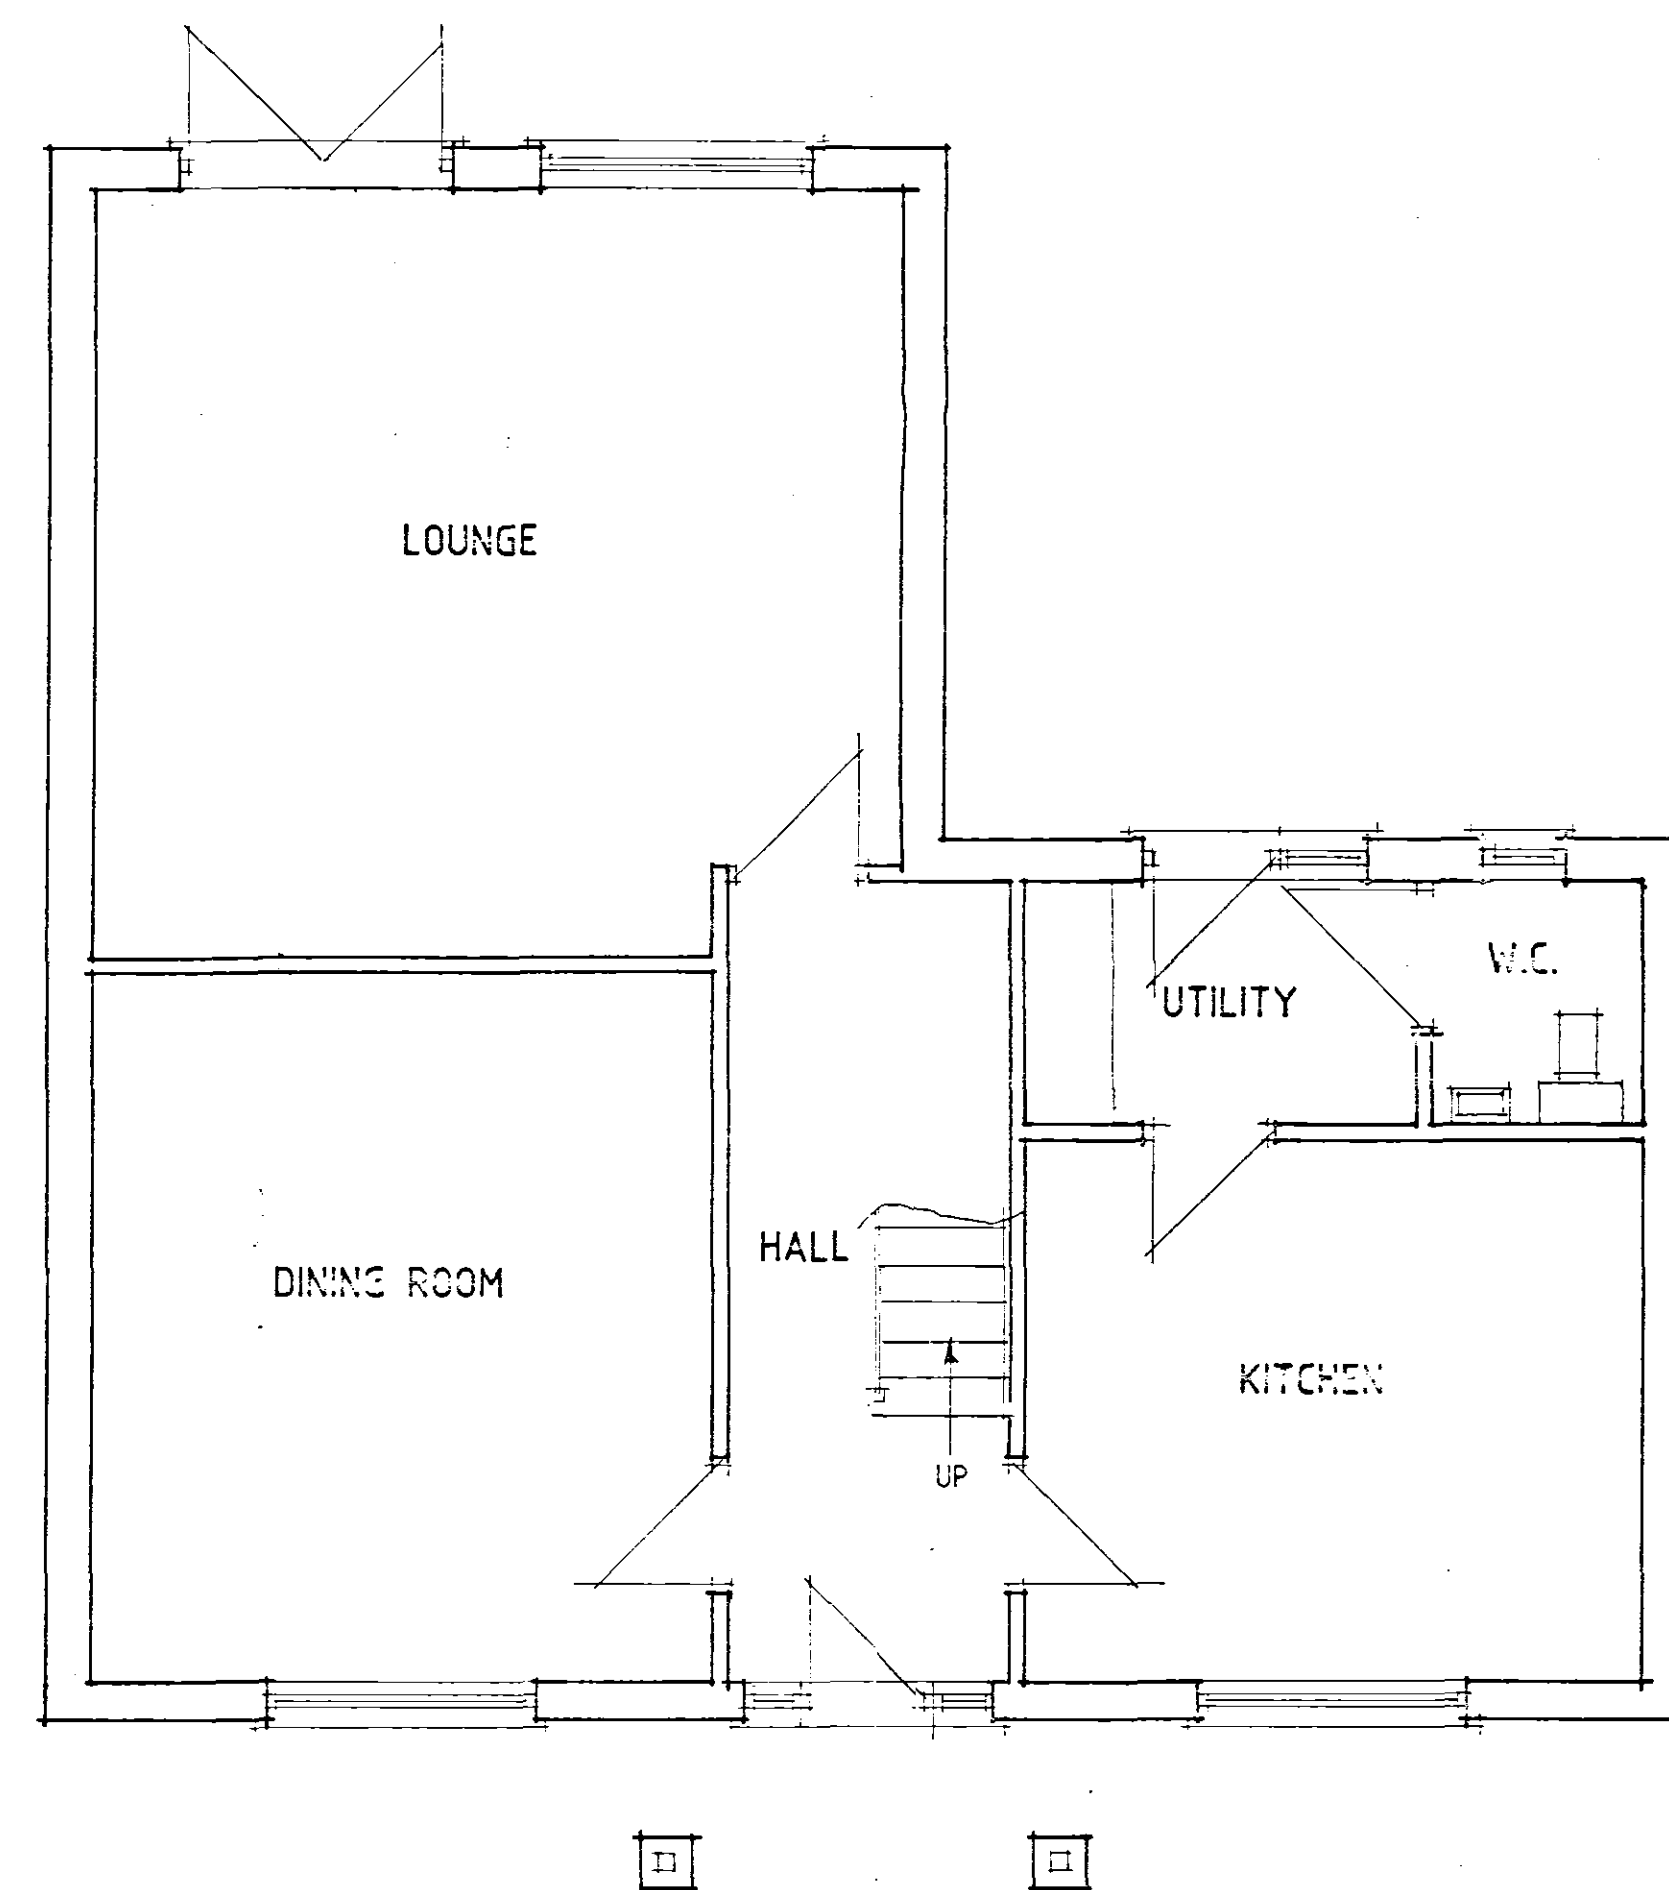

GROUND FLOOR PLAN

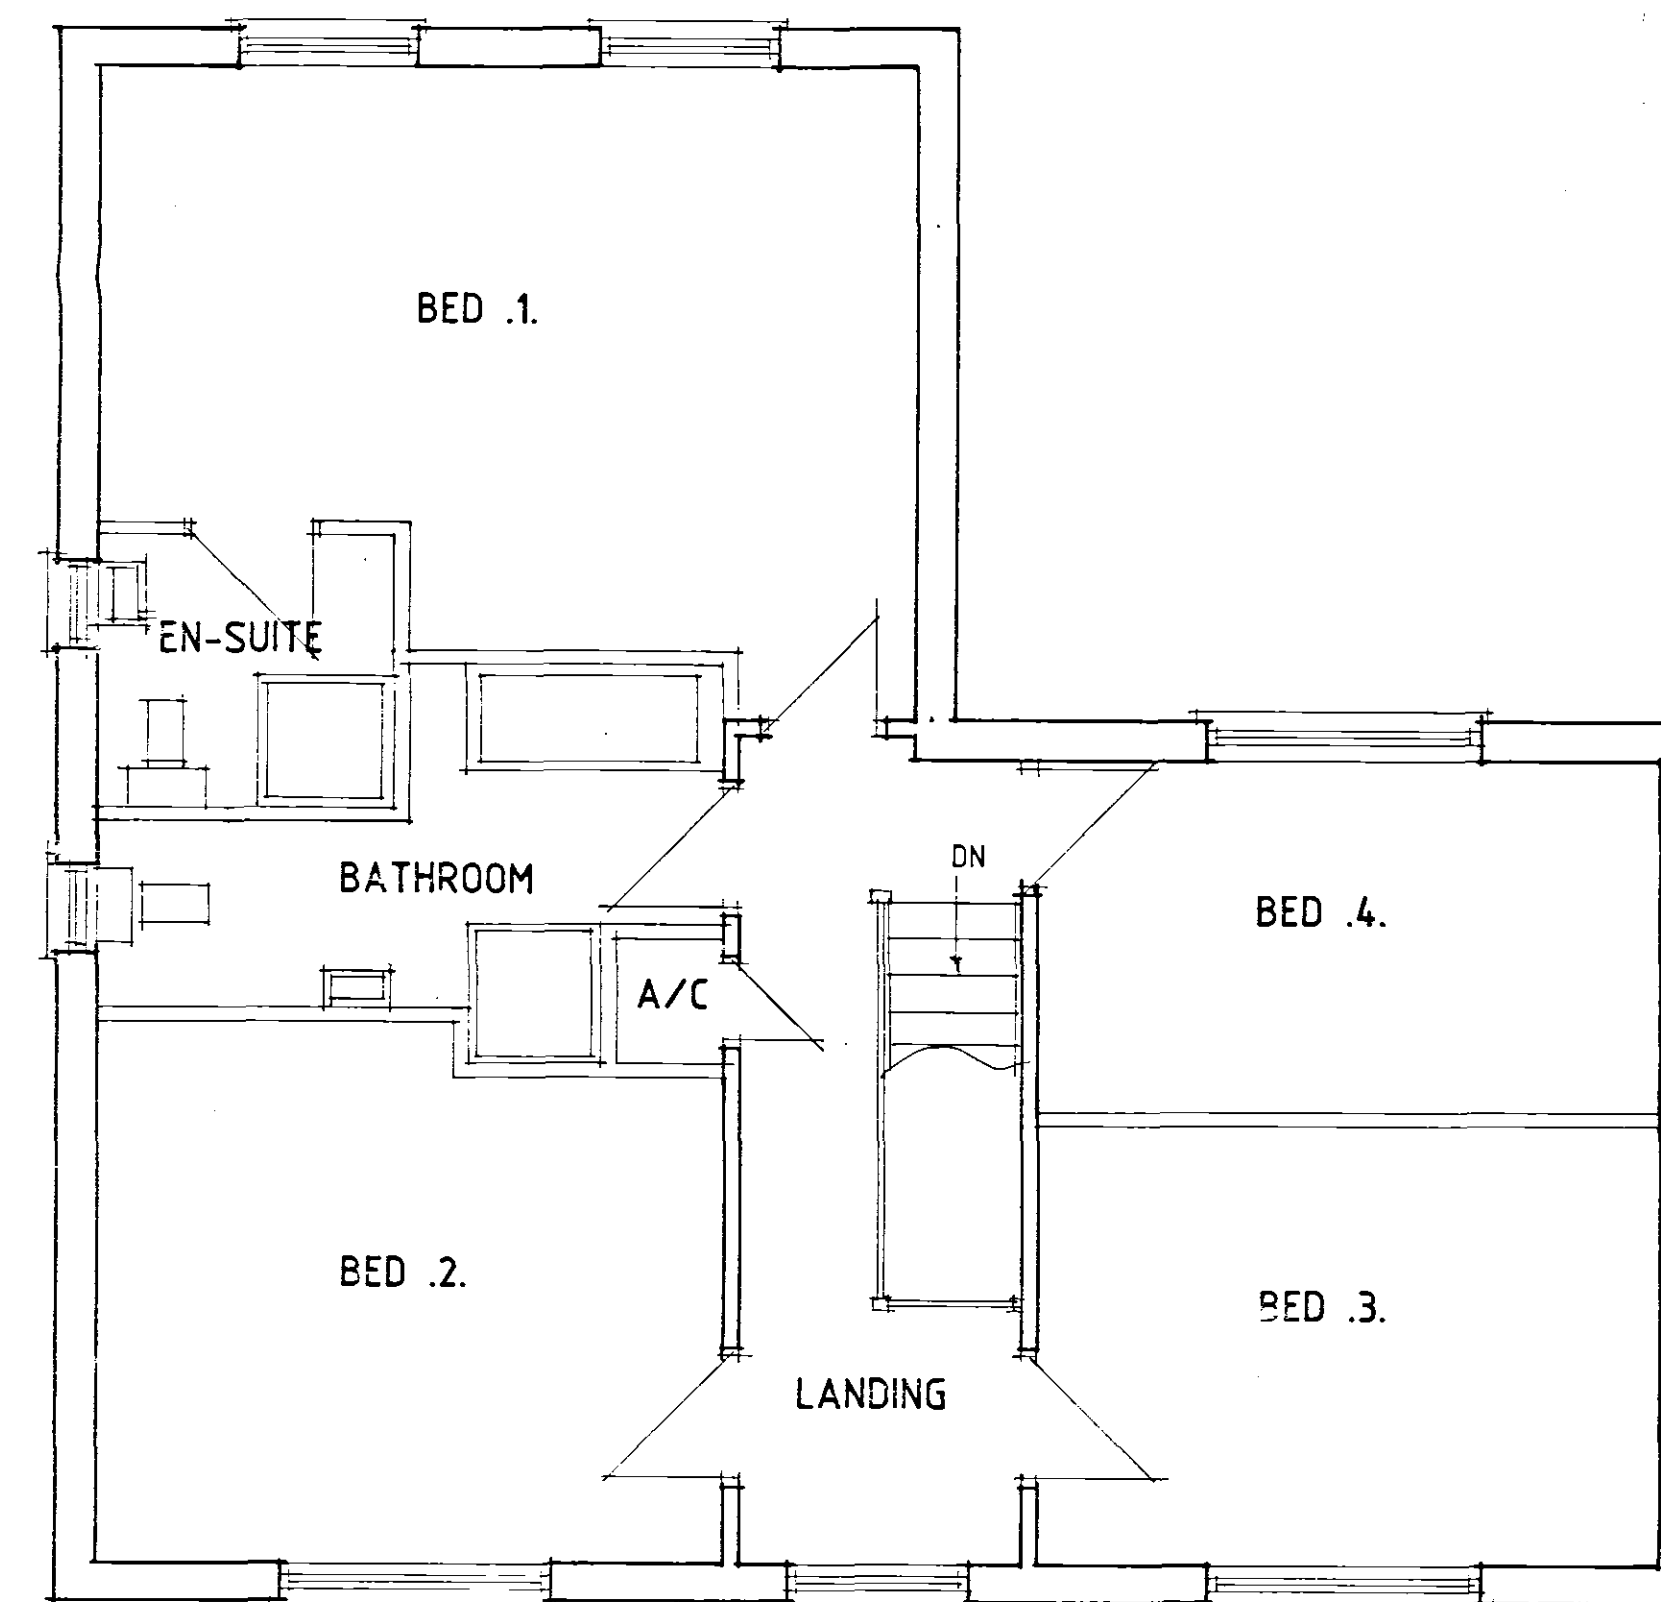

FIRST FLOOR PLAN

SHDC
Planning & Development
11 NOV 2004
Ref: 1507/04

PERMITTED

Status
CONSULTANTS IN ARCHITECTURE & PLANNING

PROPOSED SINGLE DWELLING
AT BRIDGE ROAD, SUTTON
BRIDGE FOR

MR. C. WHITWELL.

1:50 1:100 SD04-047/3
SEPT-04 B.GILHAM.

