


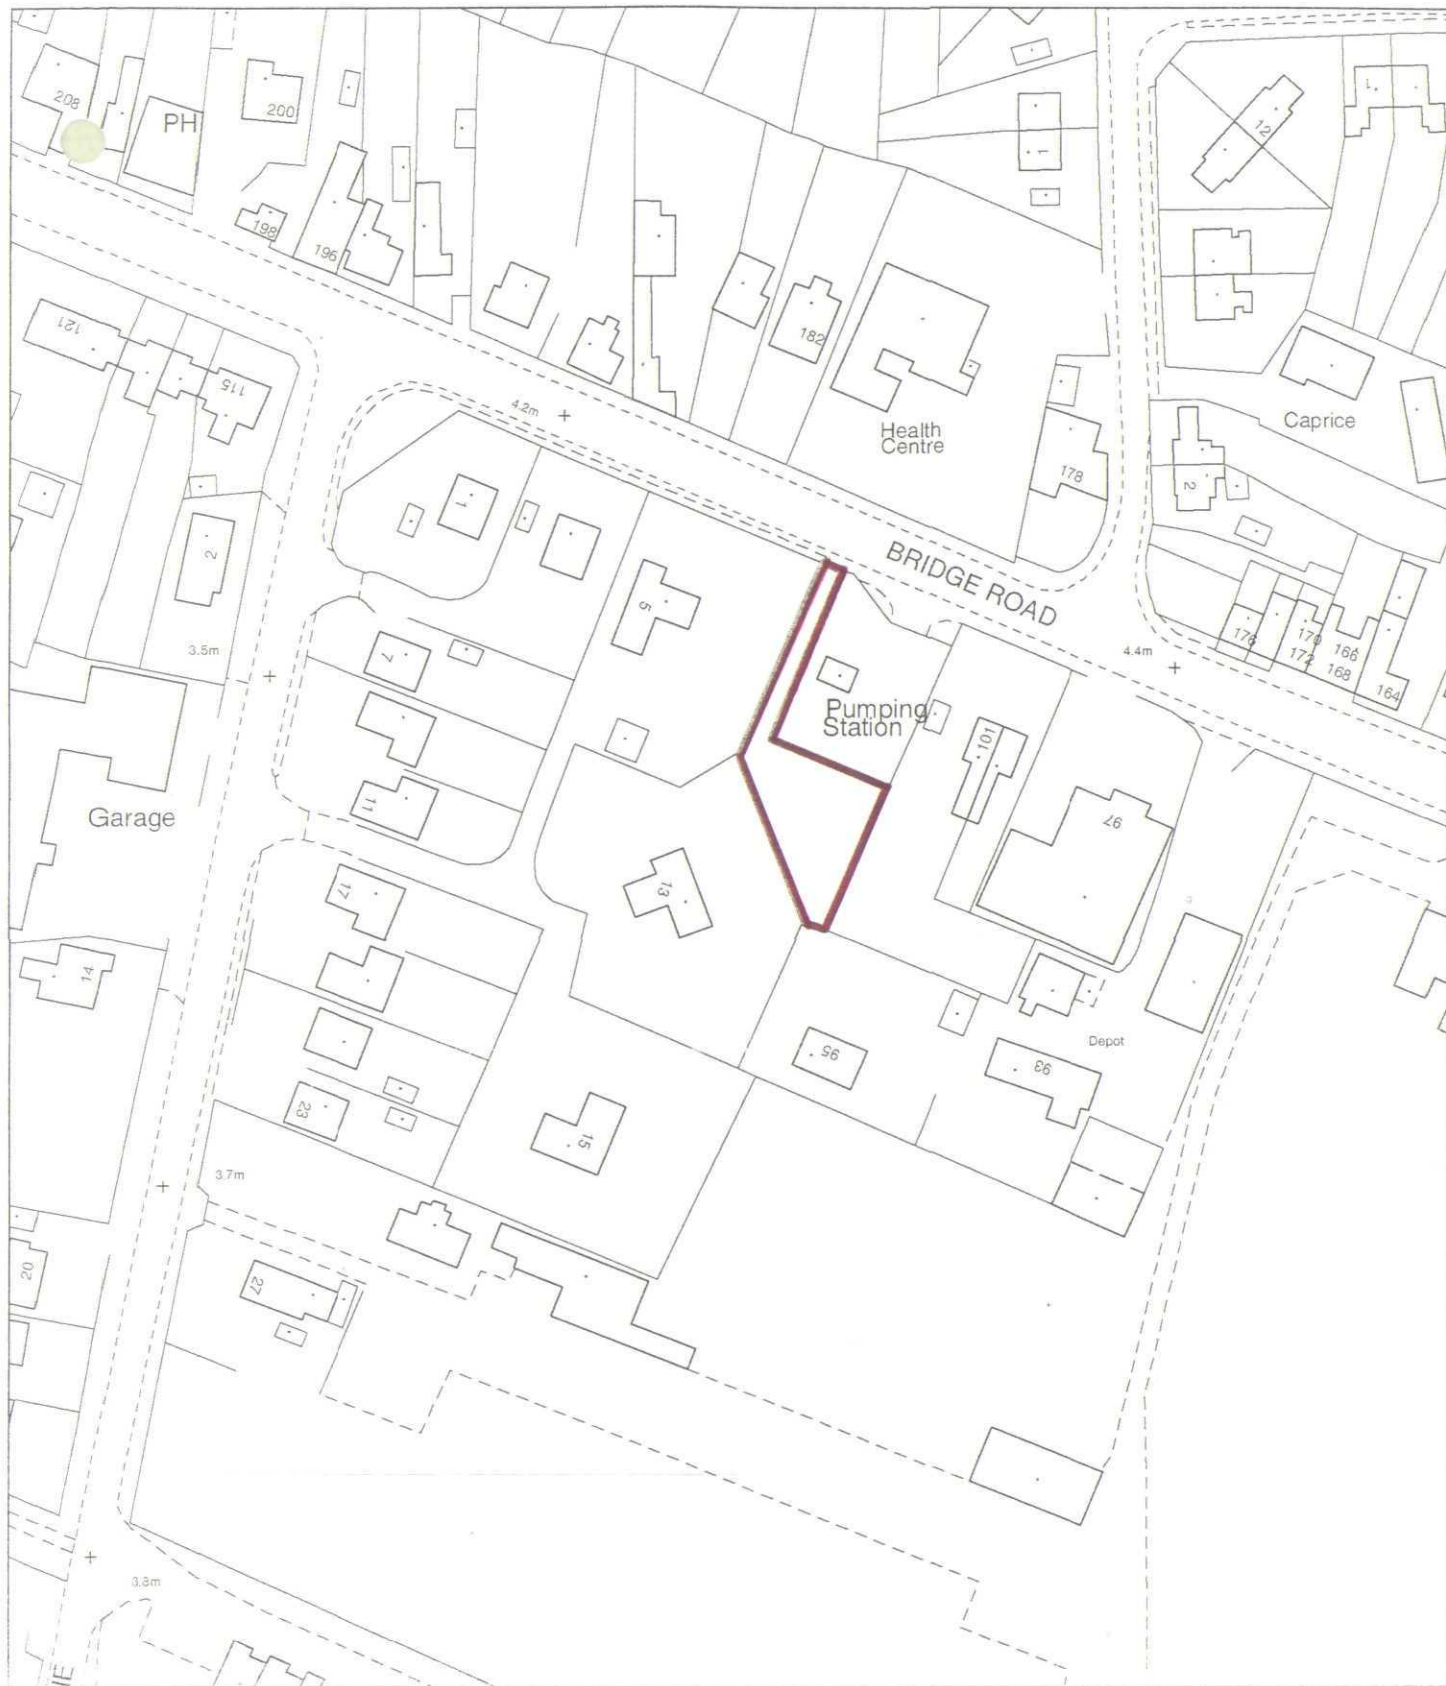

**Planning Application Location Plan
Ward Member Notification**

FILE COPY

H18/1507/04

Scale: 1:1250

Planning and Development

Council Offices, Pricry Road, Spalding, Lincolnshire
PE11 2XE

PLEASE DO NOT COPY THIS PLAN

This map is reproduced from Ordnance Survey material with permission of Ordnance Survey on behalf of Her Majesty's Stationery Office (c) Crown copyright. Unauthorised reproduction infringes Crown copyright and may lead to prosecution or civil proceedings. South Holland District Council LA079413 2004

