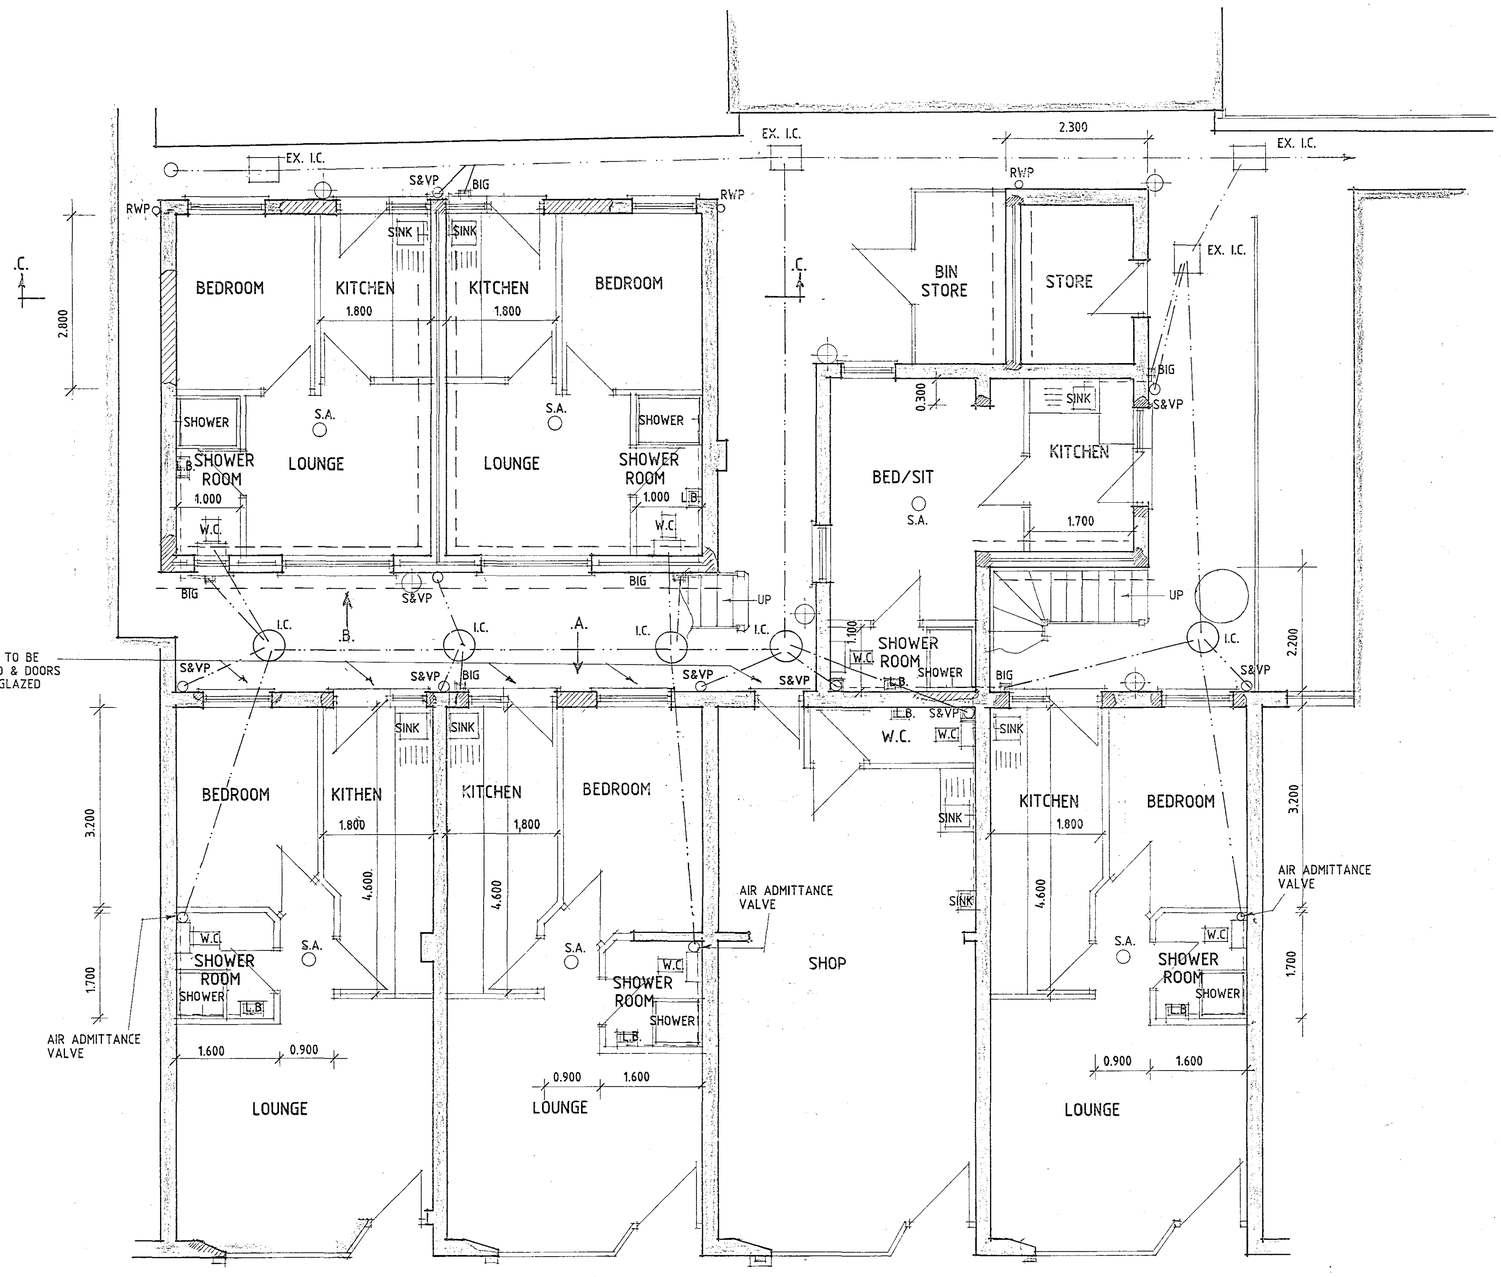


NOTE

THESE WINDOWS TO BE OBSCURE GLAZED & DOORS TO BE SOLID UNGLAZED

GROUND FLOOR PLAN / SITE PLAN

THIS DRG. TO BE READ IN CONJUNCTION WITH
SD03-086/1, SD03-086/2, SD03-086/3, SD03-086/5, SD03-086/6, SD03-086/7

DETERMINED PLAN

SHDC
Planning & Development
2 3 NOV 2004
Ref: 1555/04

C - BR ALTS 16.11.04
B. - MINOR ALTS - 23.1.04
A - ALTS / DETAILS ADDED -22.10.03

Statts
CONSULTANTS IN ARCHITECTURE & PLANNING

PROPOSED CONVERSION WORKS AT 80, 82, 84, 86 BRIDGE ROAD, SUTTON BRIDGE TO FORM FLATS & BED/SITS
FOR
MR. P. FLOWER.

GROUND FLOOR PLAN AS PROPOSED

1:50	SD03-086/4
SEPT-03	B.GILHAM.

2 Edinburgh Walk, Holbeach,
Spalding, Lincs. PE12 7AP
Tel: 01406 424343 Fax: 01406 490702