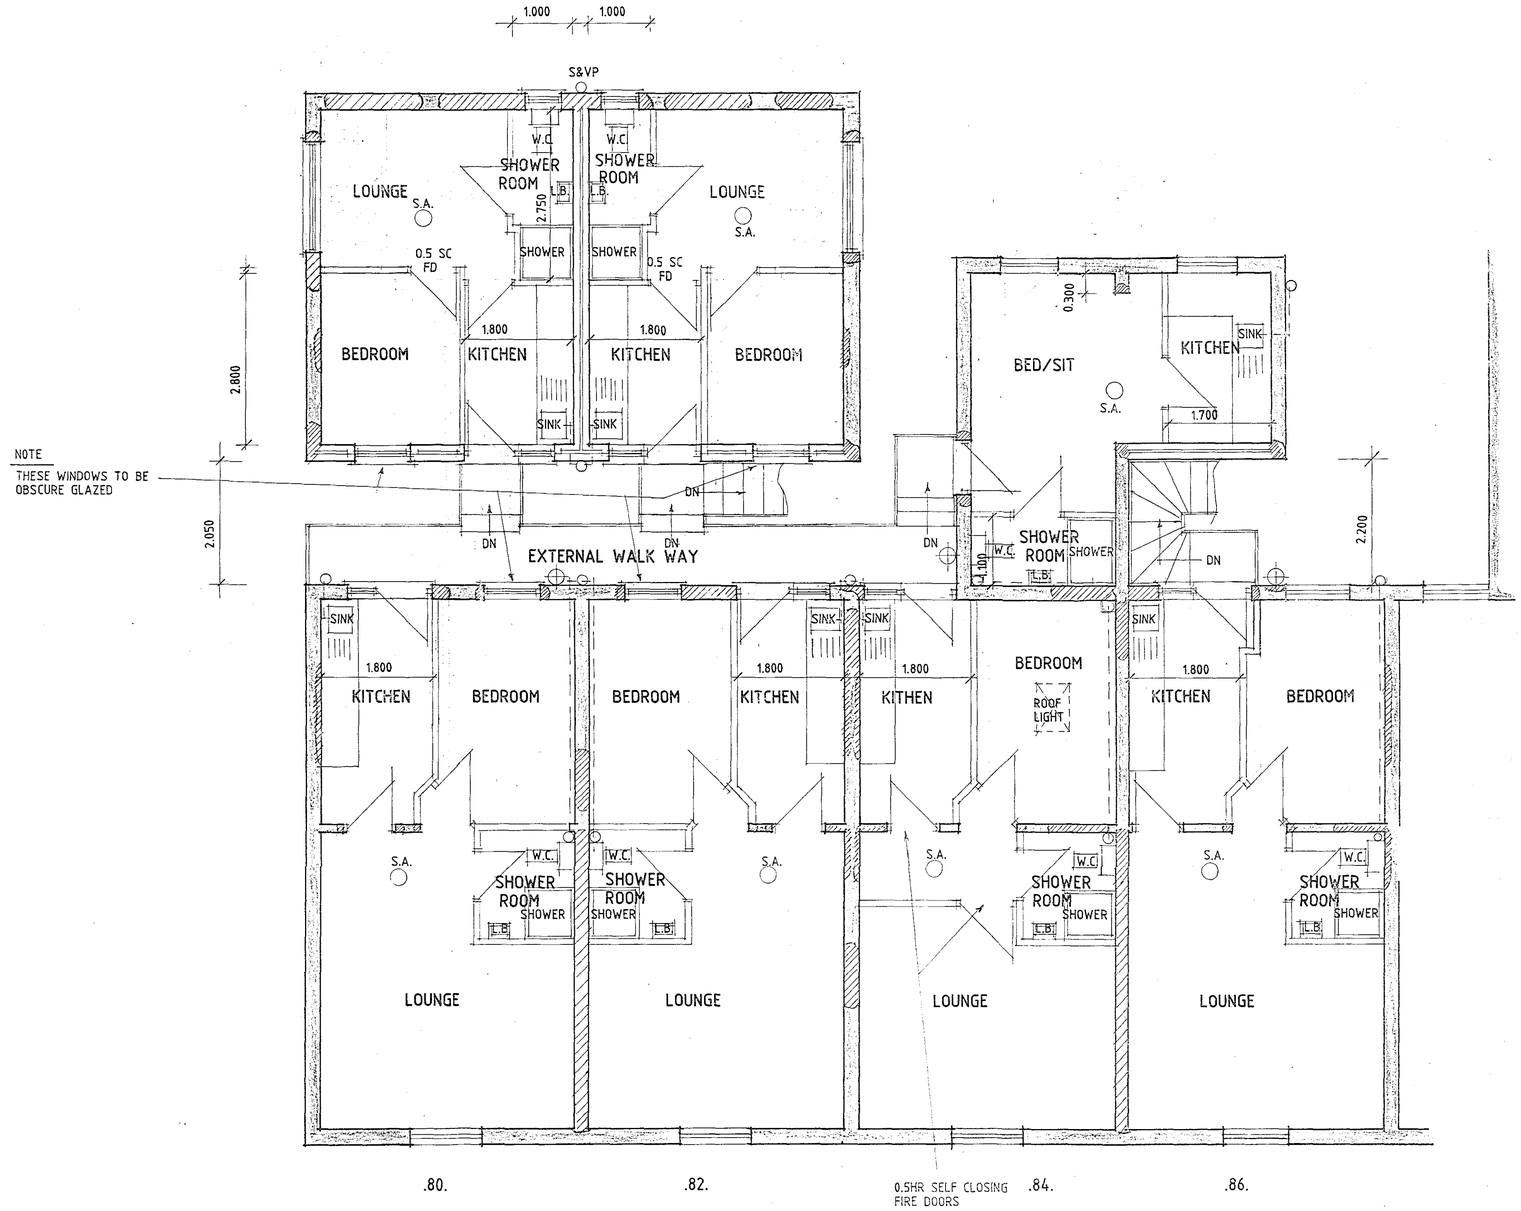


FIRST FLOOR PLAN

SHDC
Planning & Development
2 3 NOV 2004
Ref: 1555/04

C - BR ALTS - 16.11.04
B - MINOR ALTS - 23.1.04
A - ALTS / DETAILS ADDED - 21.10.03

DETERMINED PLAN

Status DESIGN

CONSULTANTS IN ARCHITECTURE & PLANNING

PROPOSED CONVERSION WORKS AT 80, 82, 84, 86 BRIDGE ROAD, SUTTON BRIDGE TO FORM FLATS & BED/SITS
FOR
MR. P. FLOWER.

FIRST FLOOR PLAN AS PROPOSED

1:50	SD03-086/5
SEPT-03	B.GILHAM.

2 Edinburgh Walk, Holbeach,
Spalding, Lincs. PE12 7AP.
Tel: 01406 424343 Fax: 01406 490702