

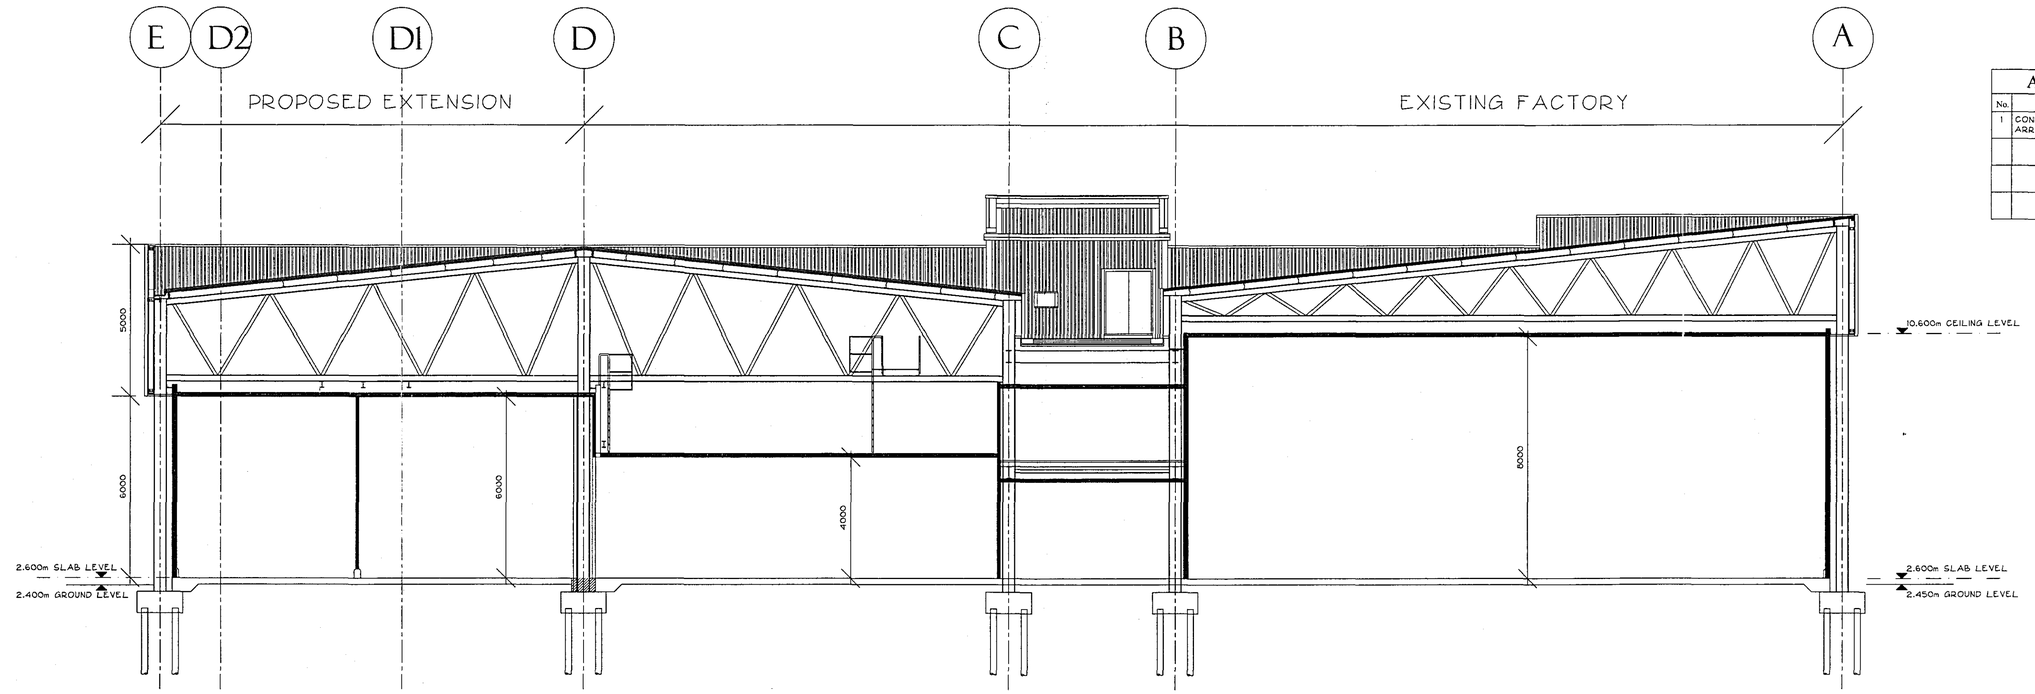


SECTION A - A THROUGH PROPOSED EXTENSION

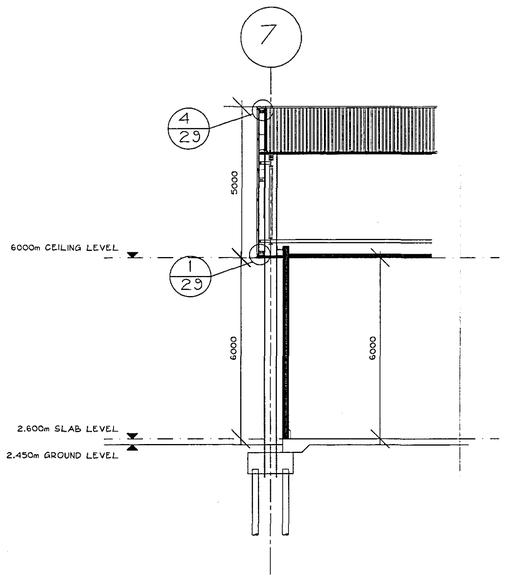

SECTION D-D THROUGH
VERGE ON GL 7
SECTION ON GL 10 SIMILAR BUT HANDED

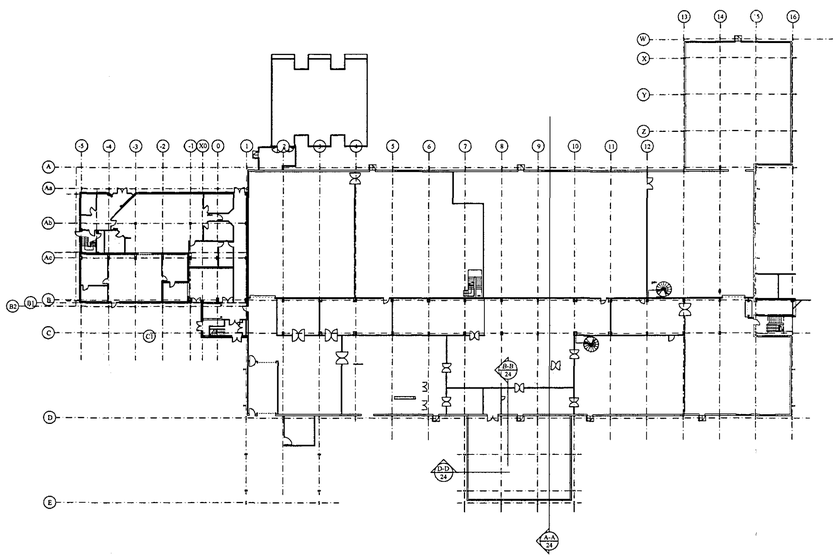

LOCATION PLAN 1:500

DO NOT SCALE FROM THIS DRAWING
THE CONTRACTOR IS TO CHECK ALL DIMENSIONS ON SITE AND REPORT DISCREPANCIES TO THE ARCHITECT
THIS DRAWING IS COPYRIGHT

APPROVAL STATUS

No.	ELEMENT	BY	DATE
1	CONFIRMATION OF GENERAL ARRANGMENT		23/11/04

DETERMINED PLAN

issue	date	drawn	notes	check
ORIGINAL	18/11/04	N.M-Q	FIRST ISSUE	N.M-Q

ARCTICA
ARCHITECTURE • PLANNING • PROJECT MANAGEMENT
Telephone 01780 758575 Fax 01780 758501
succeed@arctica.co.uk

PROJECT
GEEST
WINGLAND FOODS
PROJECT ARRAN

DRAWING
FACTORY EXTENSION
SECTIONS

SCALE 1:100 @ A1
JOB 04-15
NUMBER 24
REV

SHDC
Planning & Development
29 NOV 2004
Ref: 1574/04