



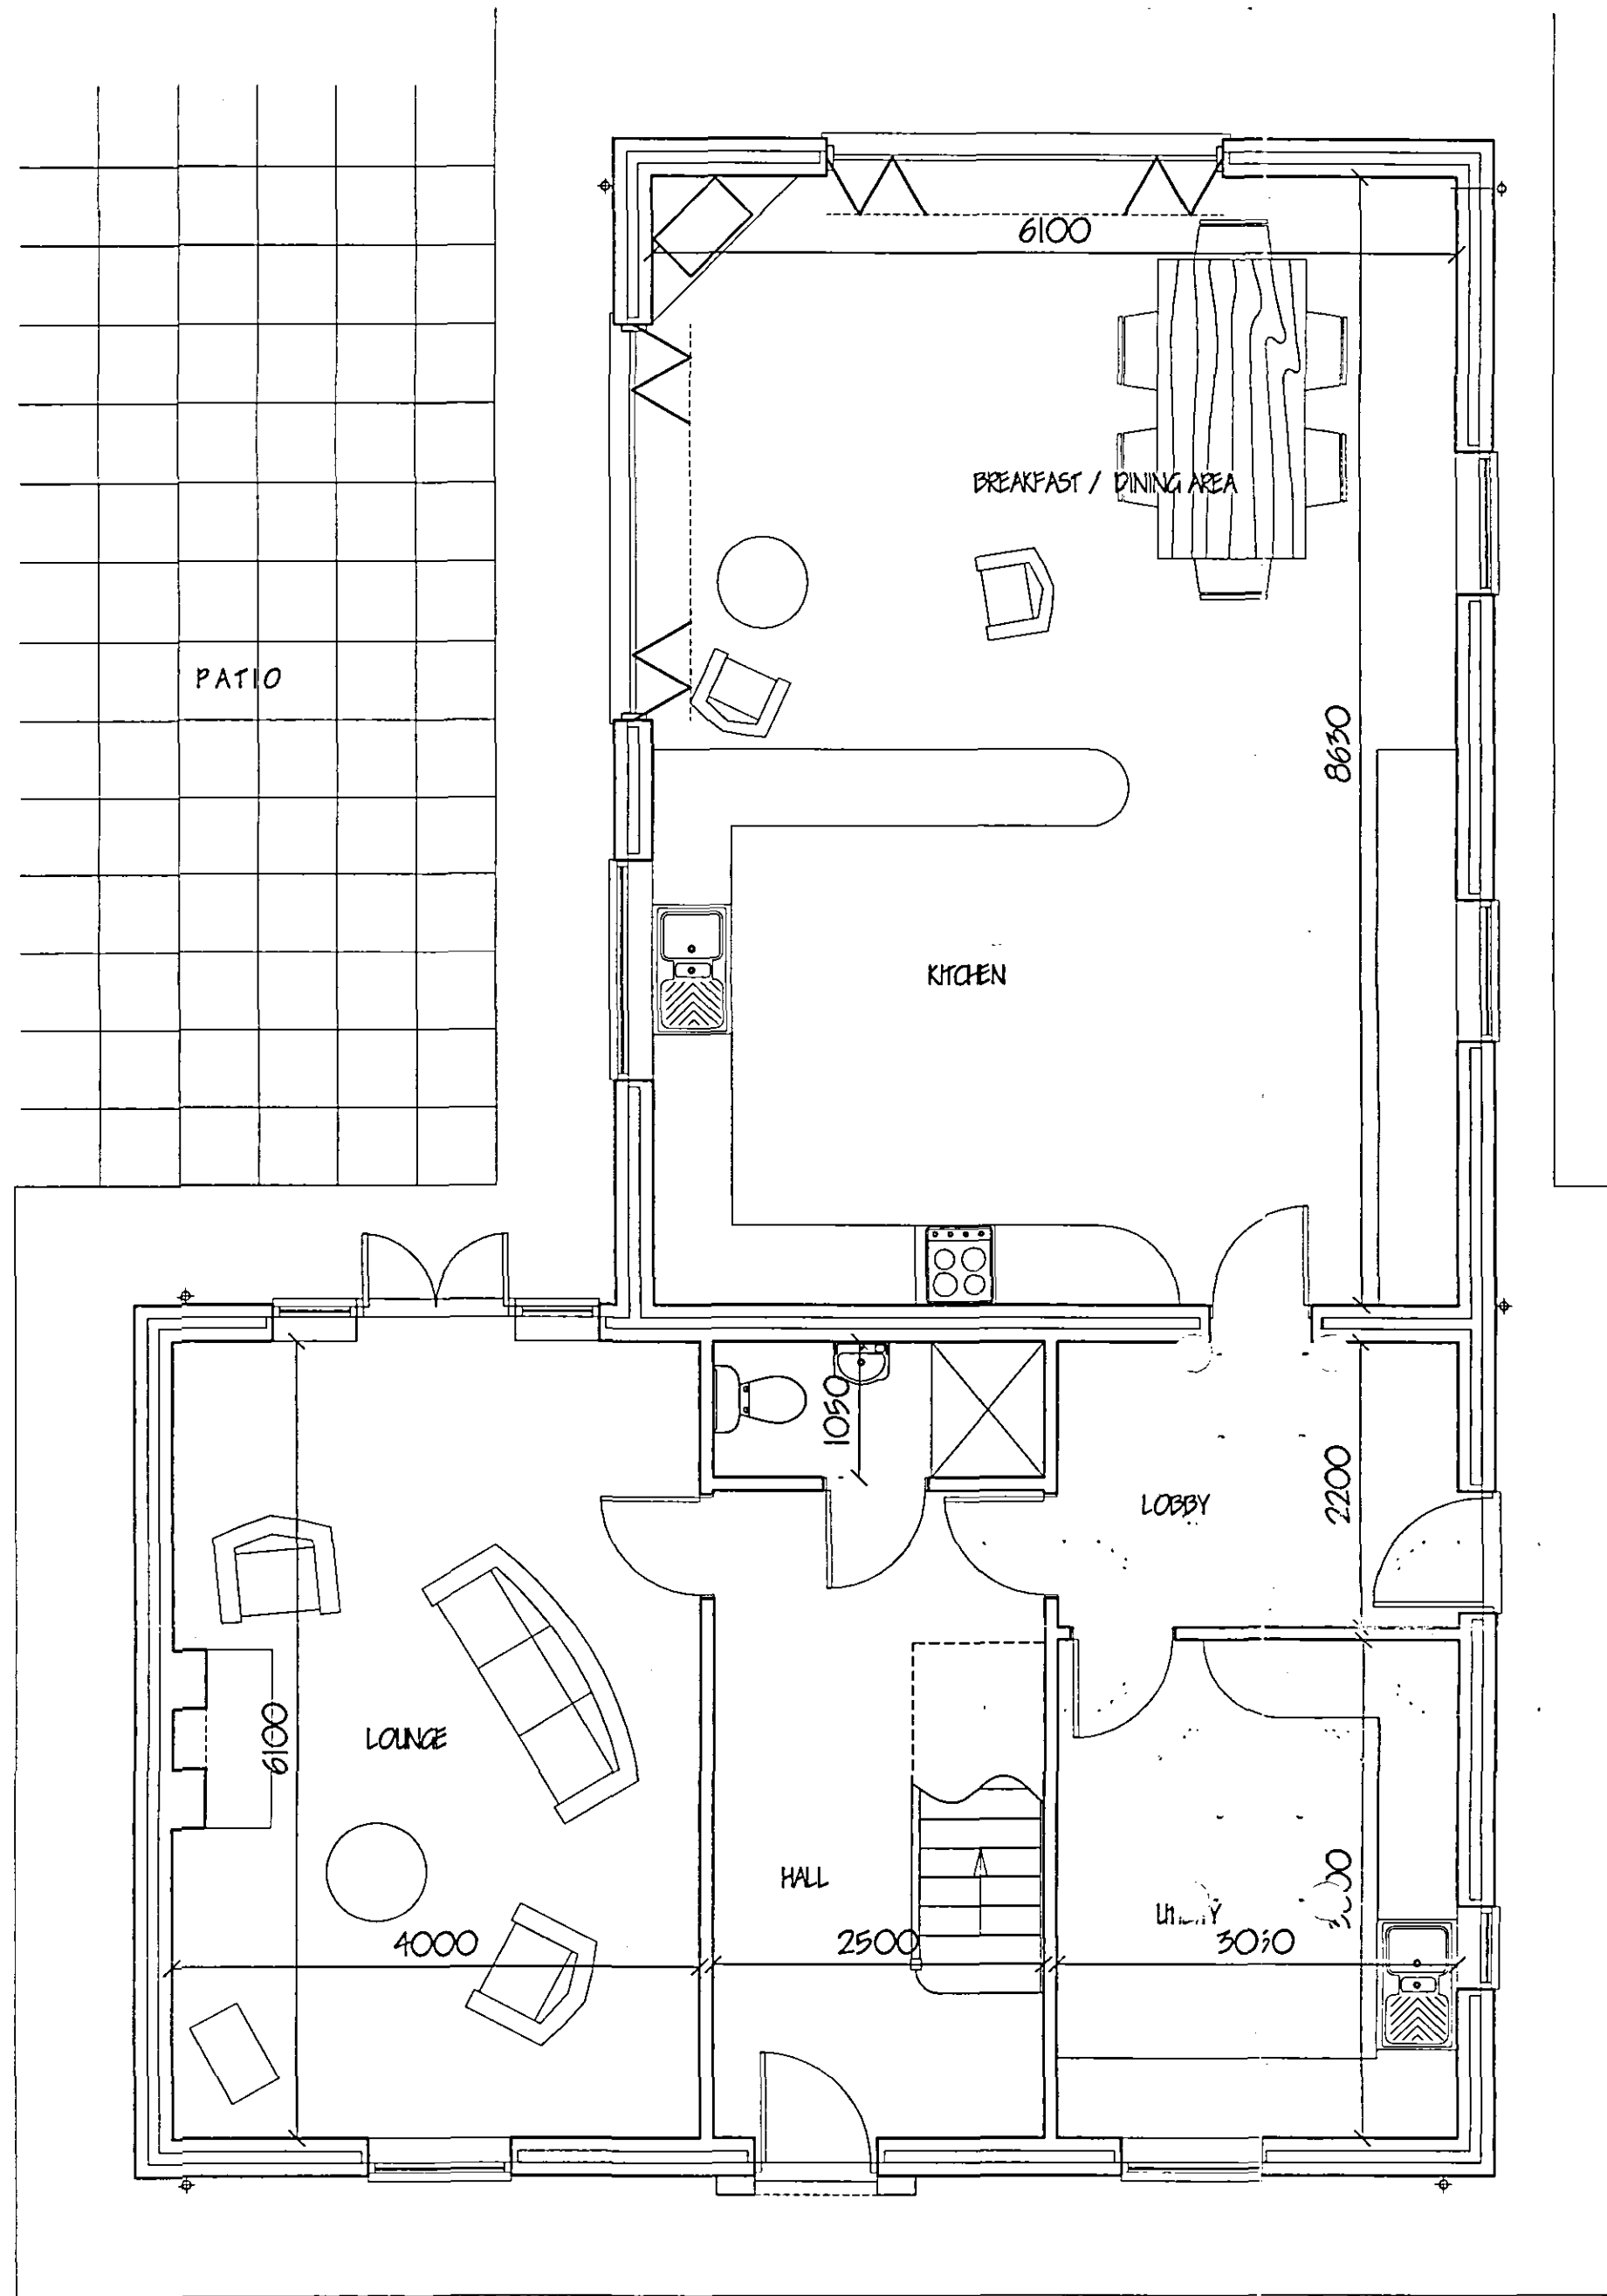


GROUND FLOOR PLAN

FOOT PRINT AREA - 116 Square metres.

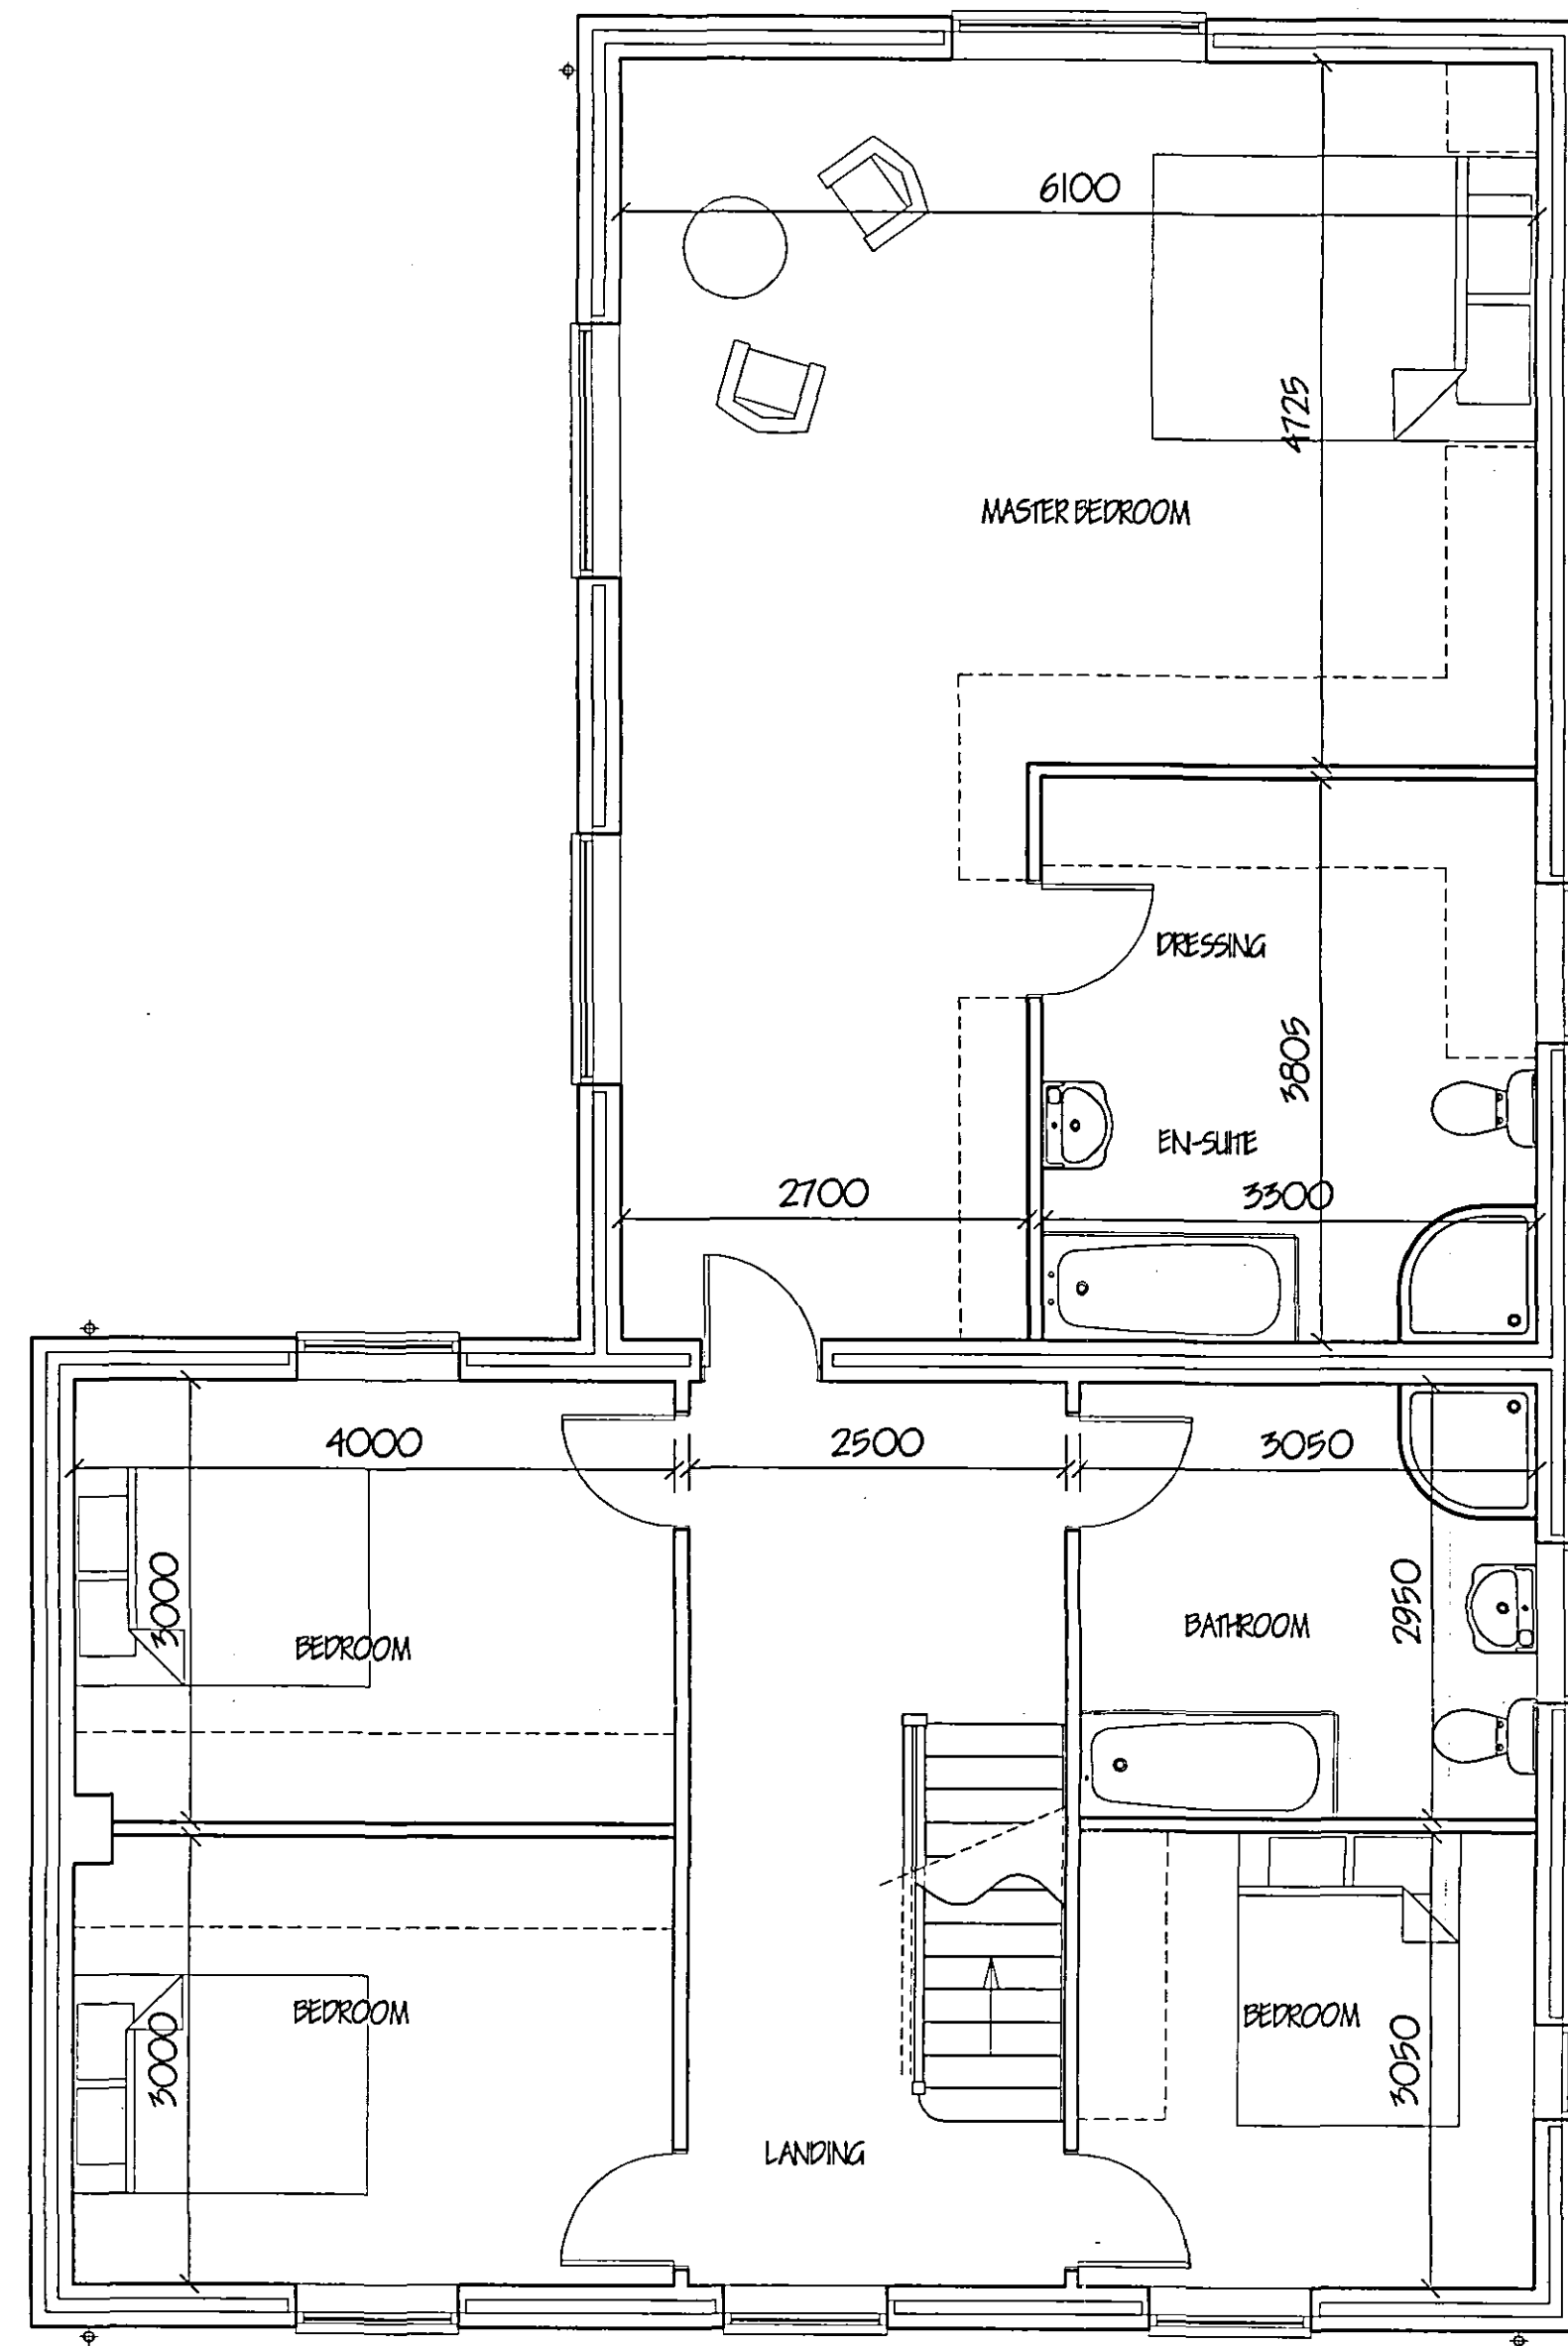

FIRST FLOOR PLAN

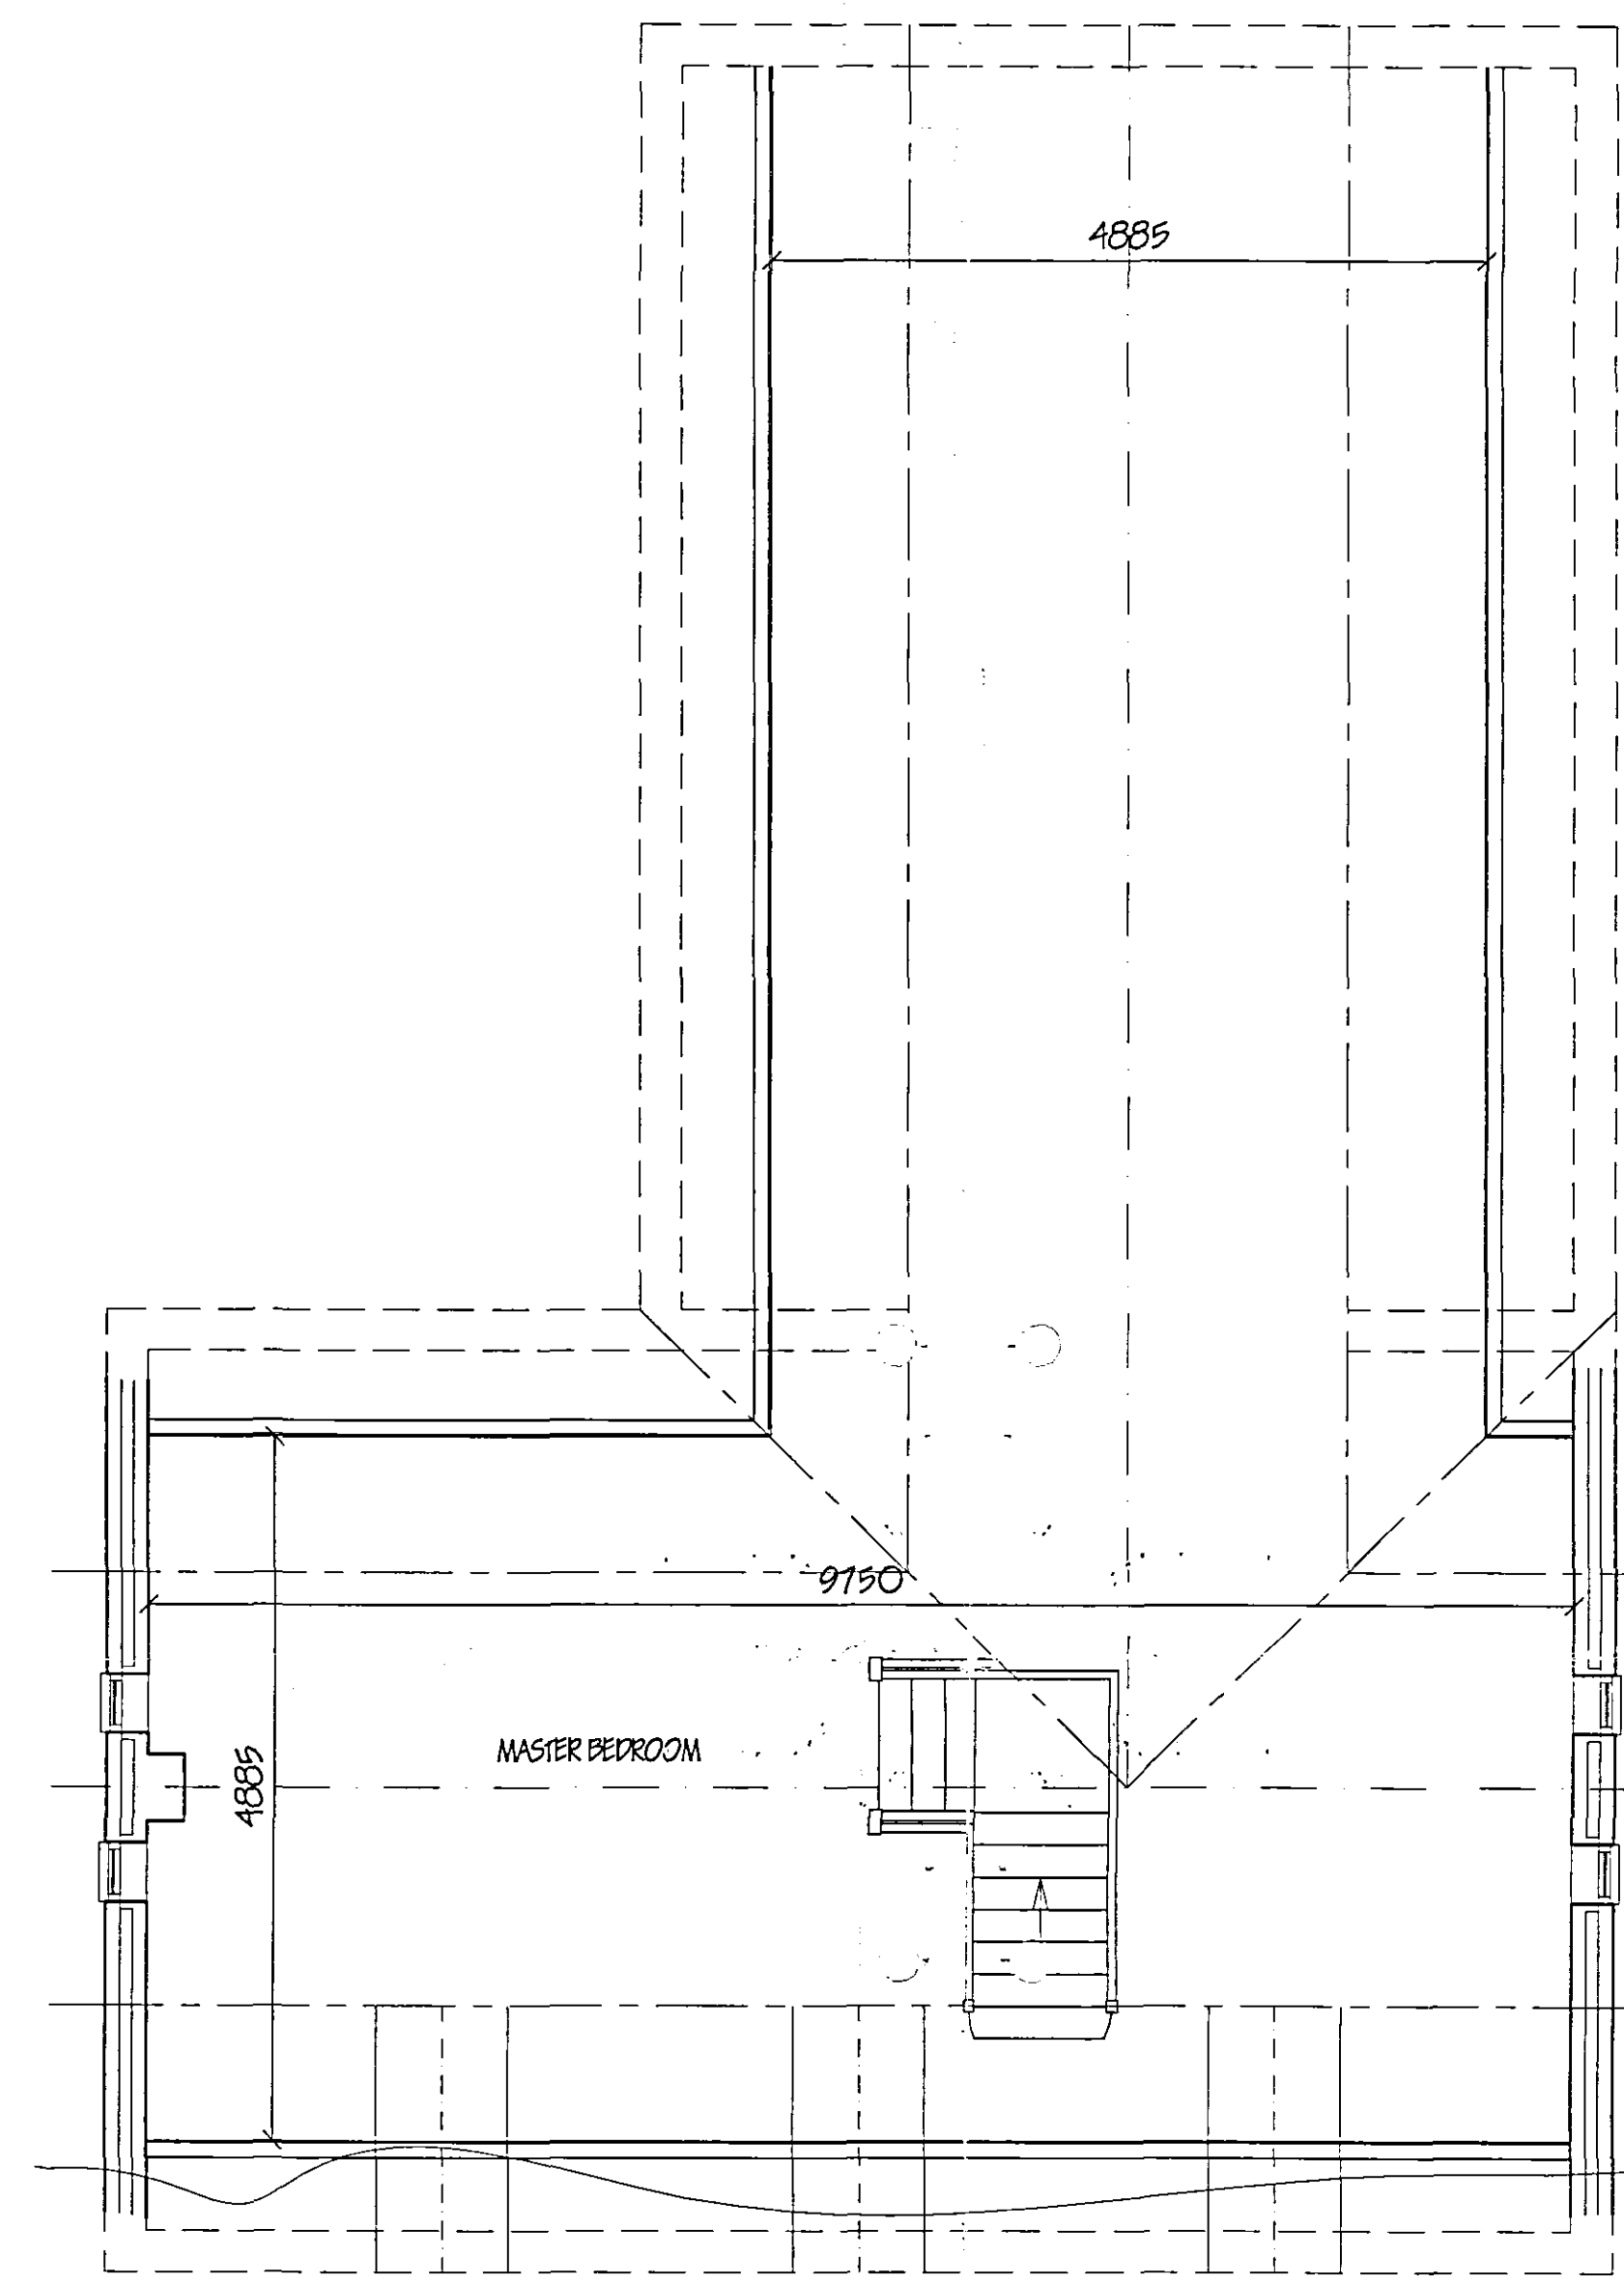

SECOND FLOOR PLAN



FRONT ELEVATION

G. R. MERCHANT LTD. LONG AMICE FWO ARCHITECTURAL, STRUCTURAL AND LAND DRAINAGE CONSULTANTS 4 Wrights House 12A Park Road, Holbeach, Spalding, Lincs. PE12 7TZ Tel: 01406 400000 Fax: 01406 408744 E-Mail: gr.merchant@btconnect.com	
Project	REPLACEMENT DWELLING, PENBERRY FARM HOUSE, PETERS POINT, SUTTON BRIDGE, SPALDING, LINC'S.
Client	MR. & MRS. K. HARGREAVES.
Drawing	FLOOR PLANS & ELEVATIONS.
Job Ref.	1410-06.
Date	SEPTEMBER '06.
Drawn	OL.
Scales	1/50, 1/100.
DO NOT SCALE FROM THIS DRAWING This drawing is copyright and may not be altered, copied, reproduced or used for any other purpose other than that for which it is issued. The Drawing Contractor is to check all dimensions on site and report any discrepancies to the architect. All details shown on the drawing including foundations are based upon typical site conditions related to the area. No responsibility can be accepted for structural conditions which may be discovered during construction unless reported to the architect as they arise. Changes to the drawing may be made at any time without notice. The drawing is issued as a guide only for the purpose of illustrating the proposed work. It is not to be used for any other purpose. 